



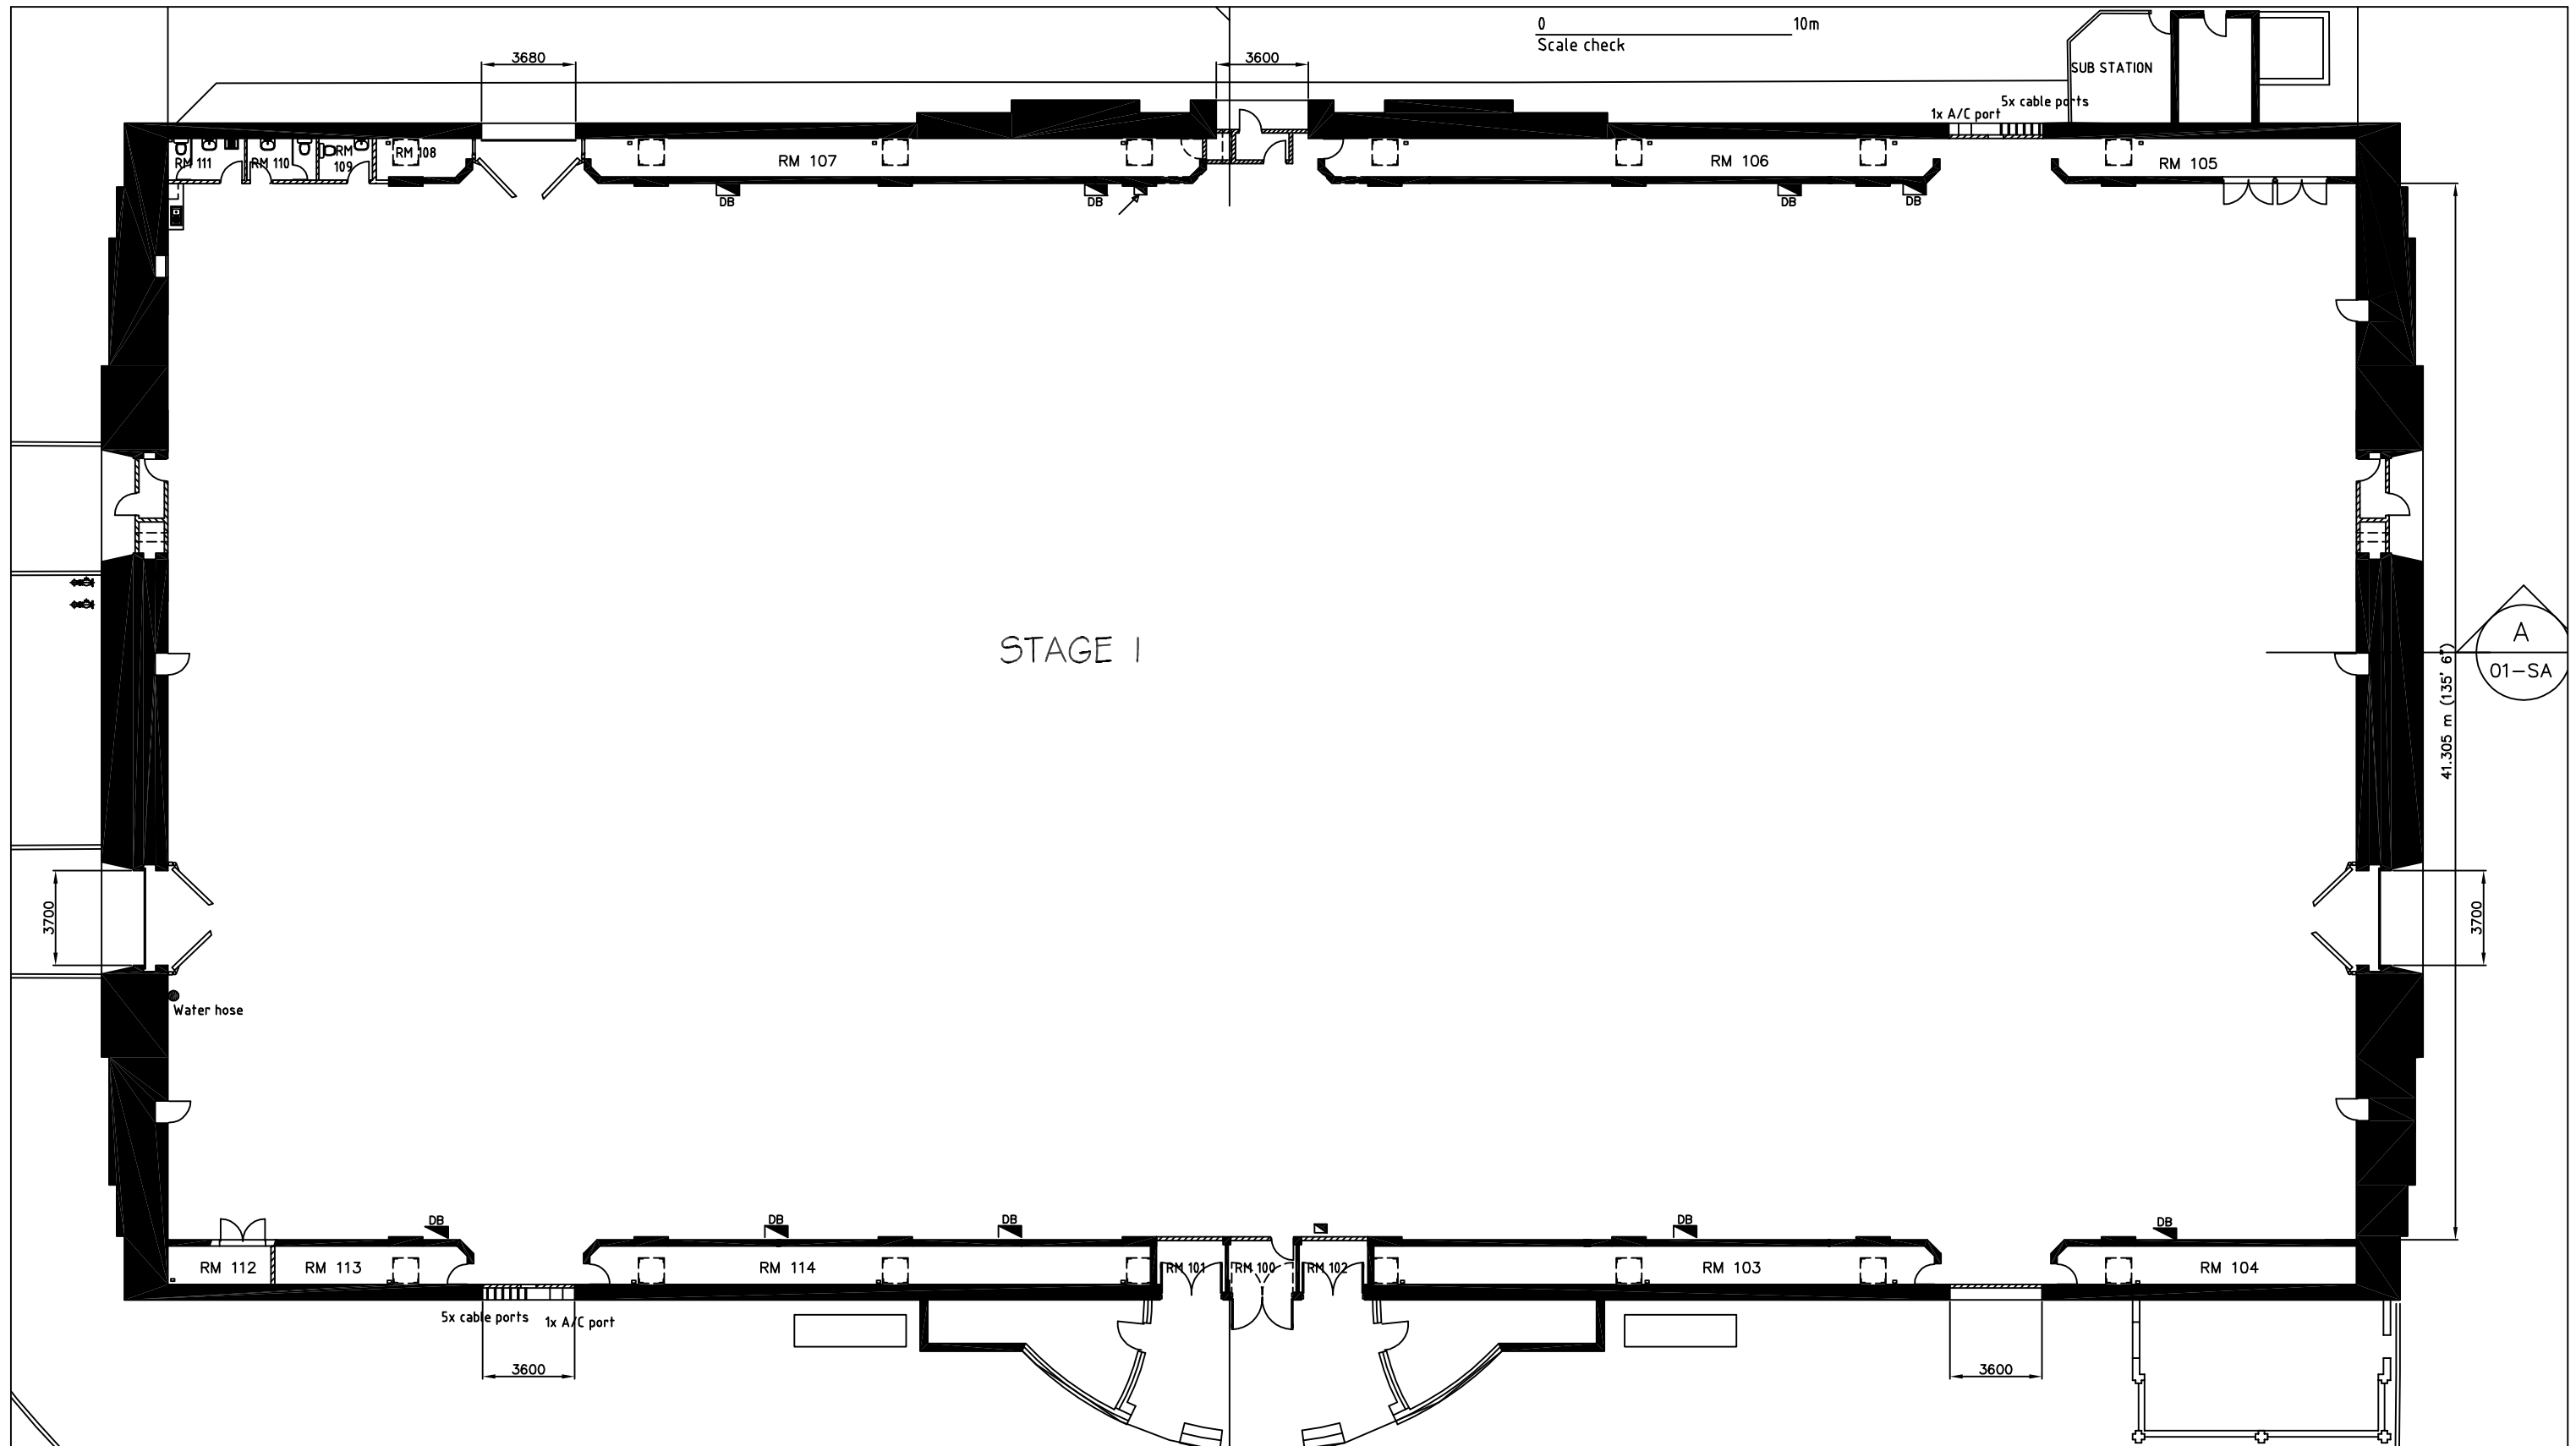


FOX
STUDIOS
AUSTRALIA

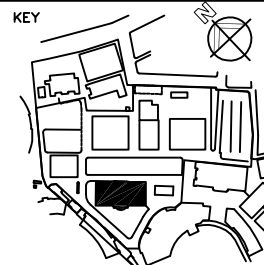

STAGE 1

GROUND FLOOR PLAN

 

SCALE: 1:250 @ A3

DATE ISSUED:
30 AUG 00

DRWG NO:

01-PG