


STUDIO & OFFICE FLOOR PLANS.

Stages P3, P4, P5

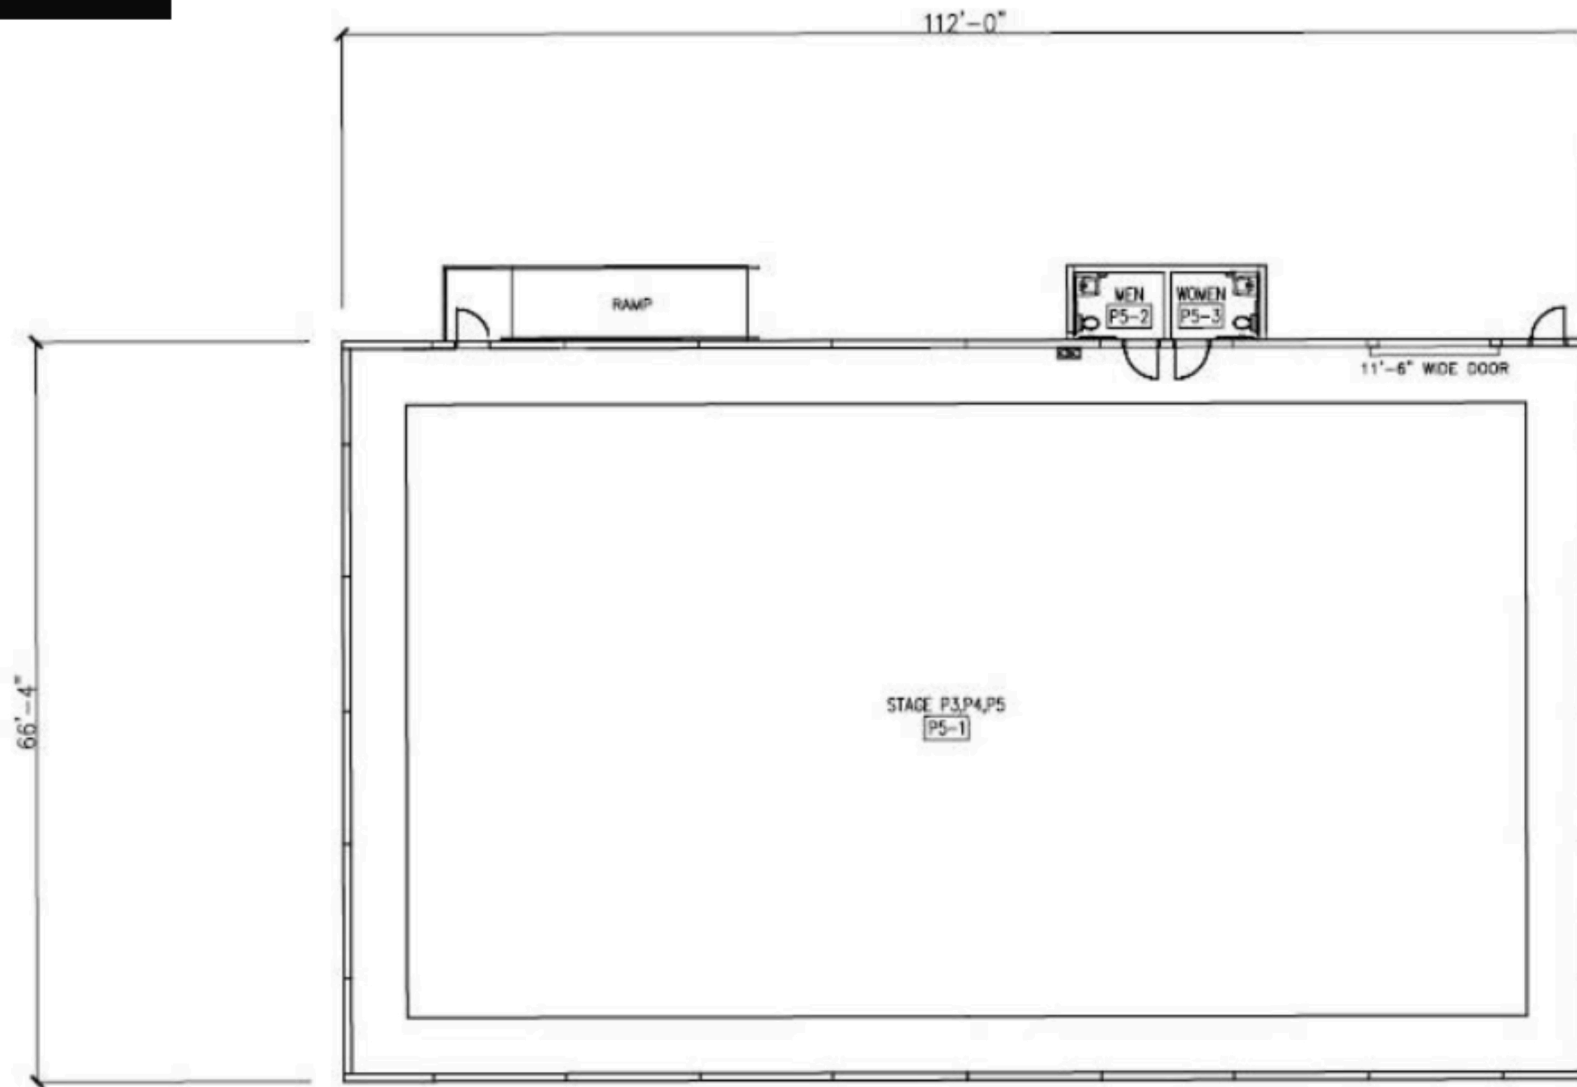

1 FIRST FLOOR PLAN - BLDG P3,P4,P5
SCALE: 1/16" = 1'-0"
TOTAL SF: 7,548 SF

