



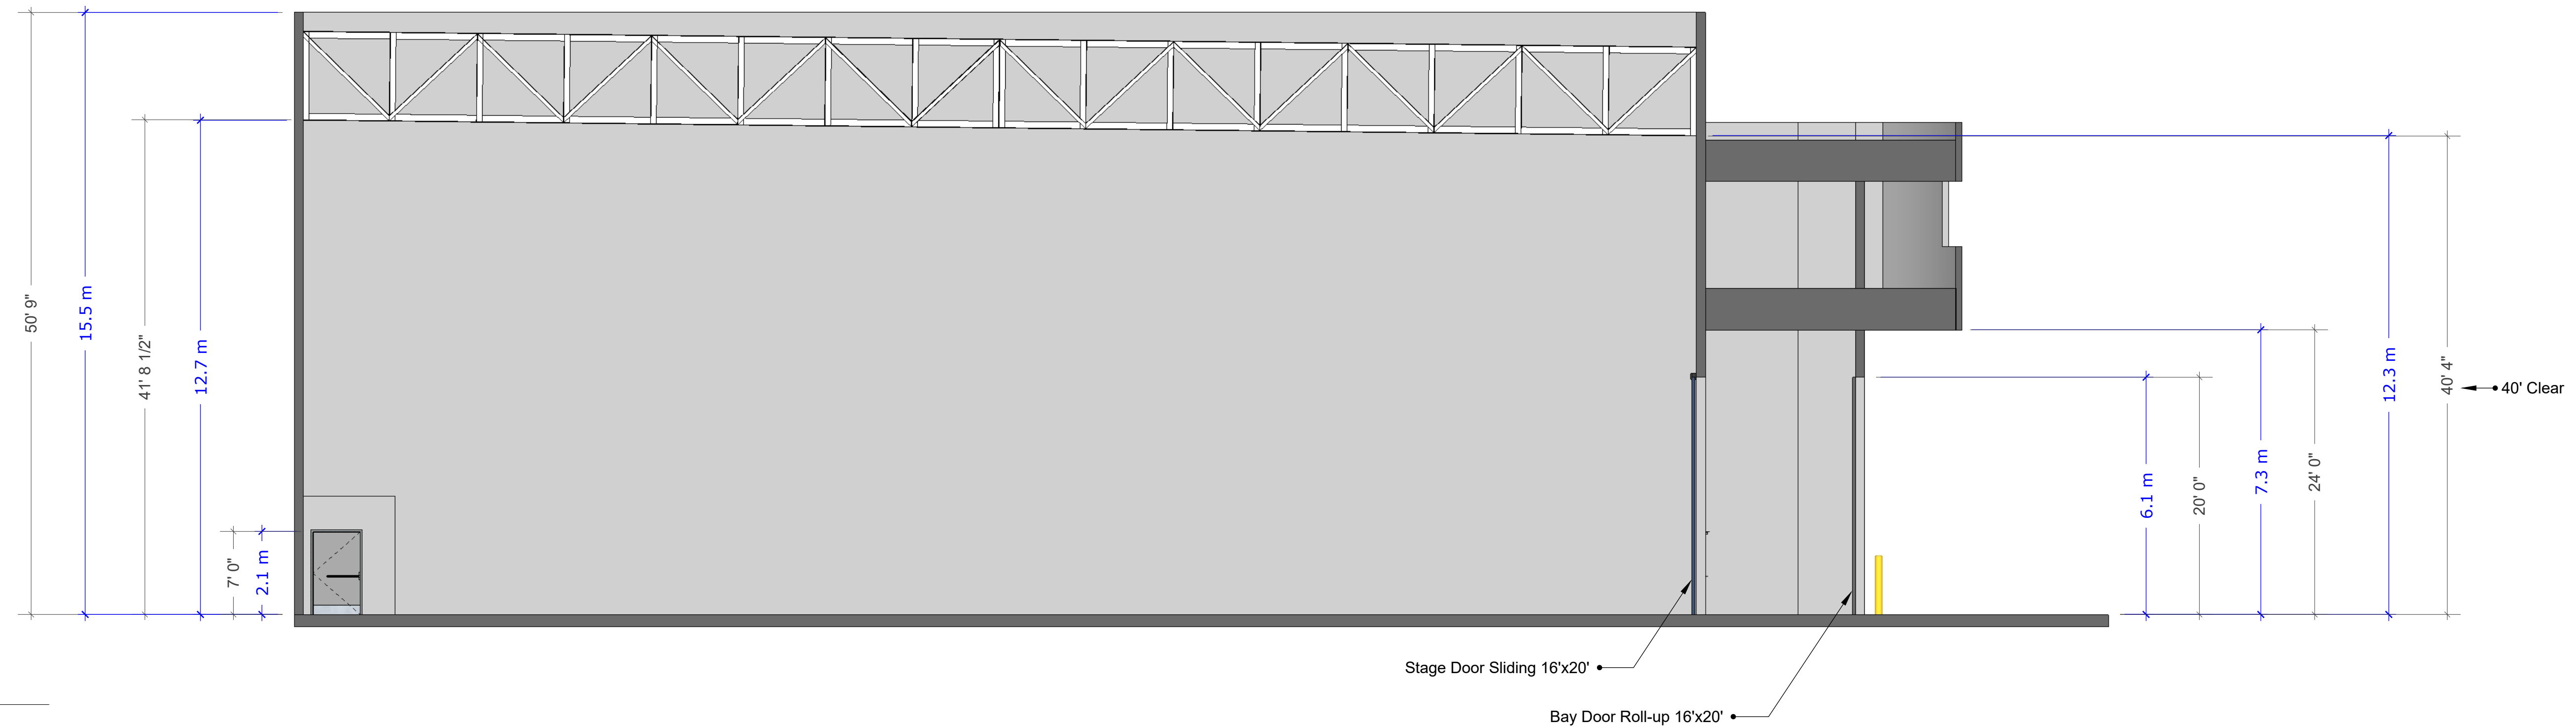

S ELEVATION SOUTH
scale: 1/8" = 1' [1:96]

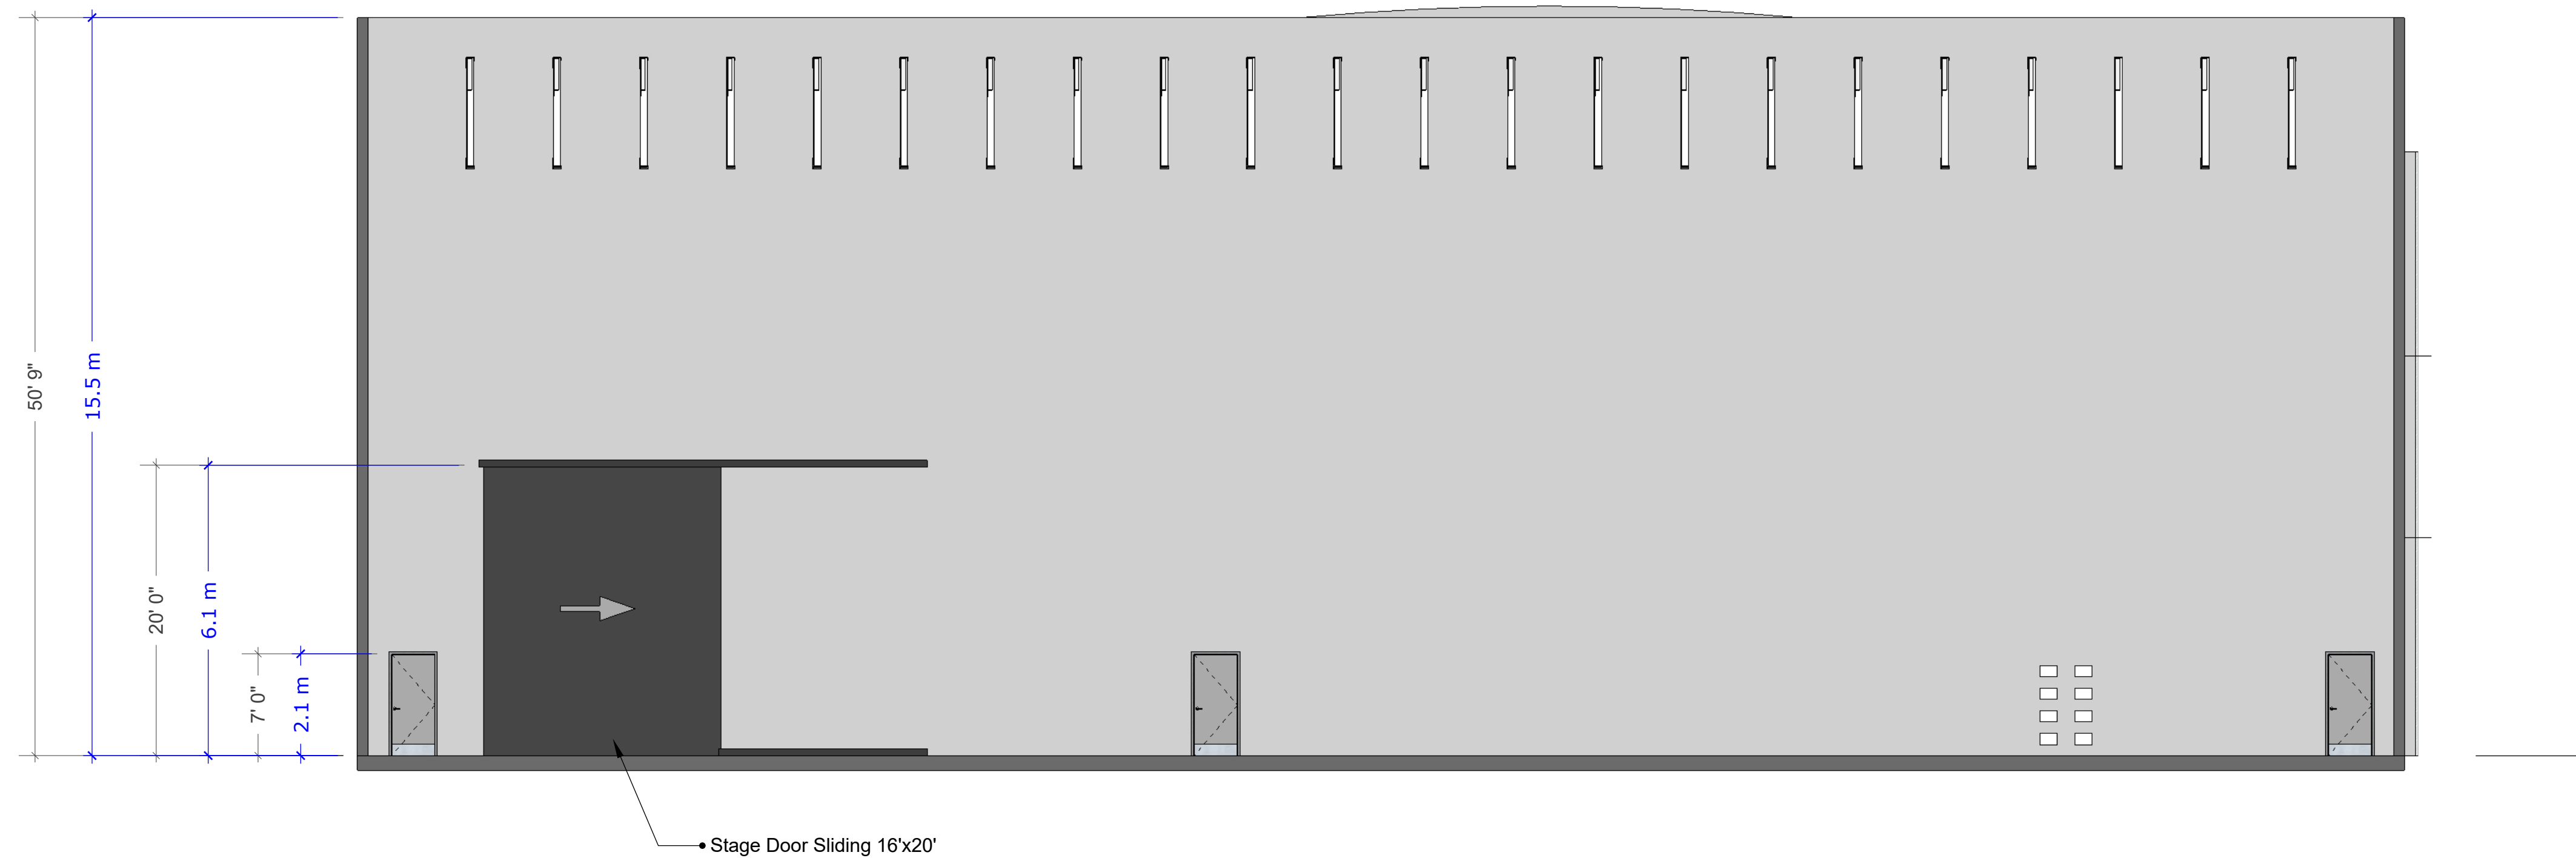


W ELEVATION WEST
scale: 1/8" = 1' [1:96]

PV WEST ELEVATION

FEATURES

- *16,500 sq. ft.
- *SOUNDPROOF - Interior has full acoustical paneling
- *16' x 20' LOADING DOORS
- *1600 amps 120/208V 3 phase 4 wire available
- *40' clear to underside of truss
- *35,000cfm exhaust fans
- *HVAC to sound stage has 40 ton capacity
- *Automatic demand controlled ventilation provided by CO2 sensors for energy savings & variable frequency drive

SITE LEGEND

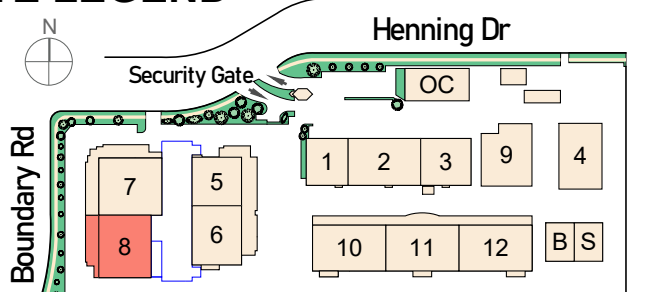

2400 BOUNDARY ROAD
BURNABY B.C. V5M3Z3
CANADA

T: 604.482.2000
F: 604.482.2007

SOUND STAGE:

8