


TV STUDIO 1 | EXISTING GROUND FLOOR


PINEWOOD STUDIOS

TV STUDIO 1 DIMENSIONS			
STAGE LENGTH	=	111' 8" [34.1m]	
STAGE WIDTH	=	79' 7" [24.3m]	
GROUND FLOOR AREA	=	8,912 ft² [828m²]	

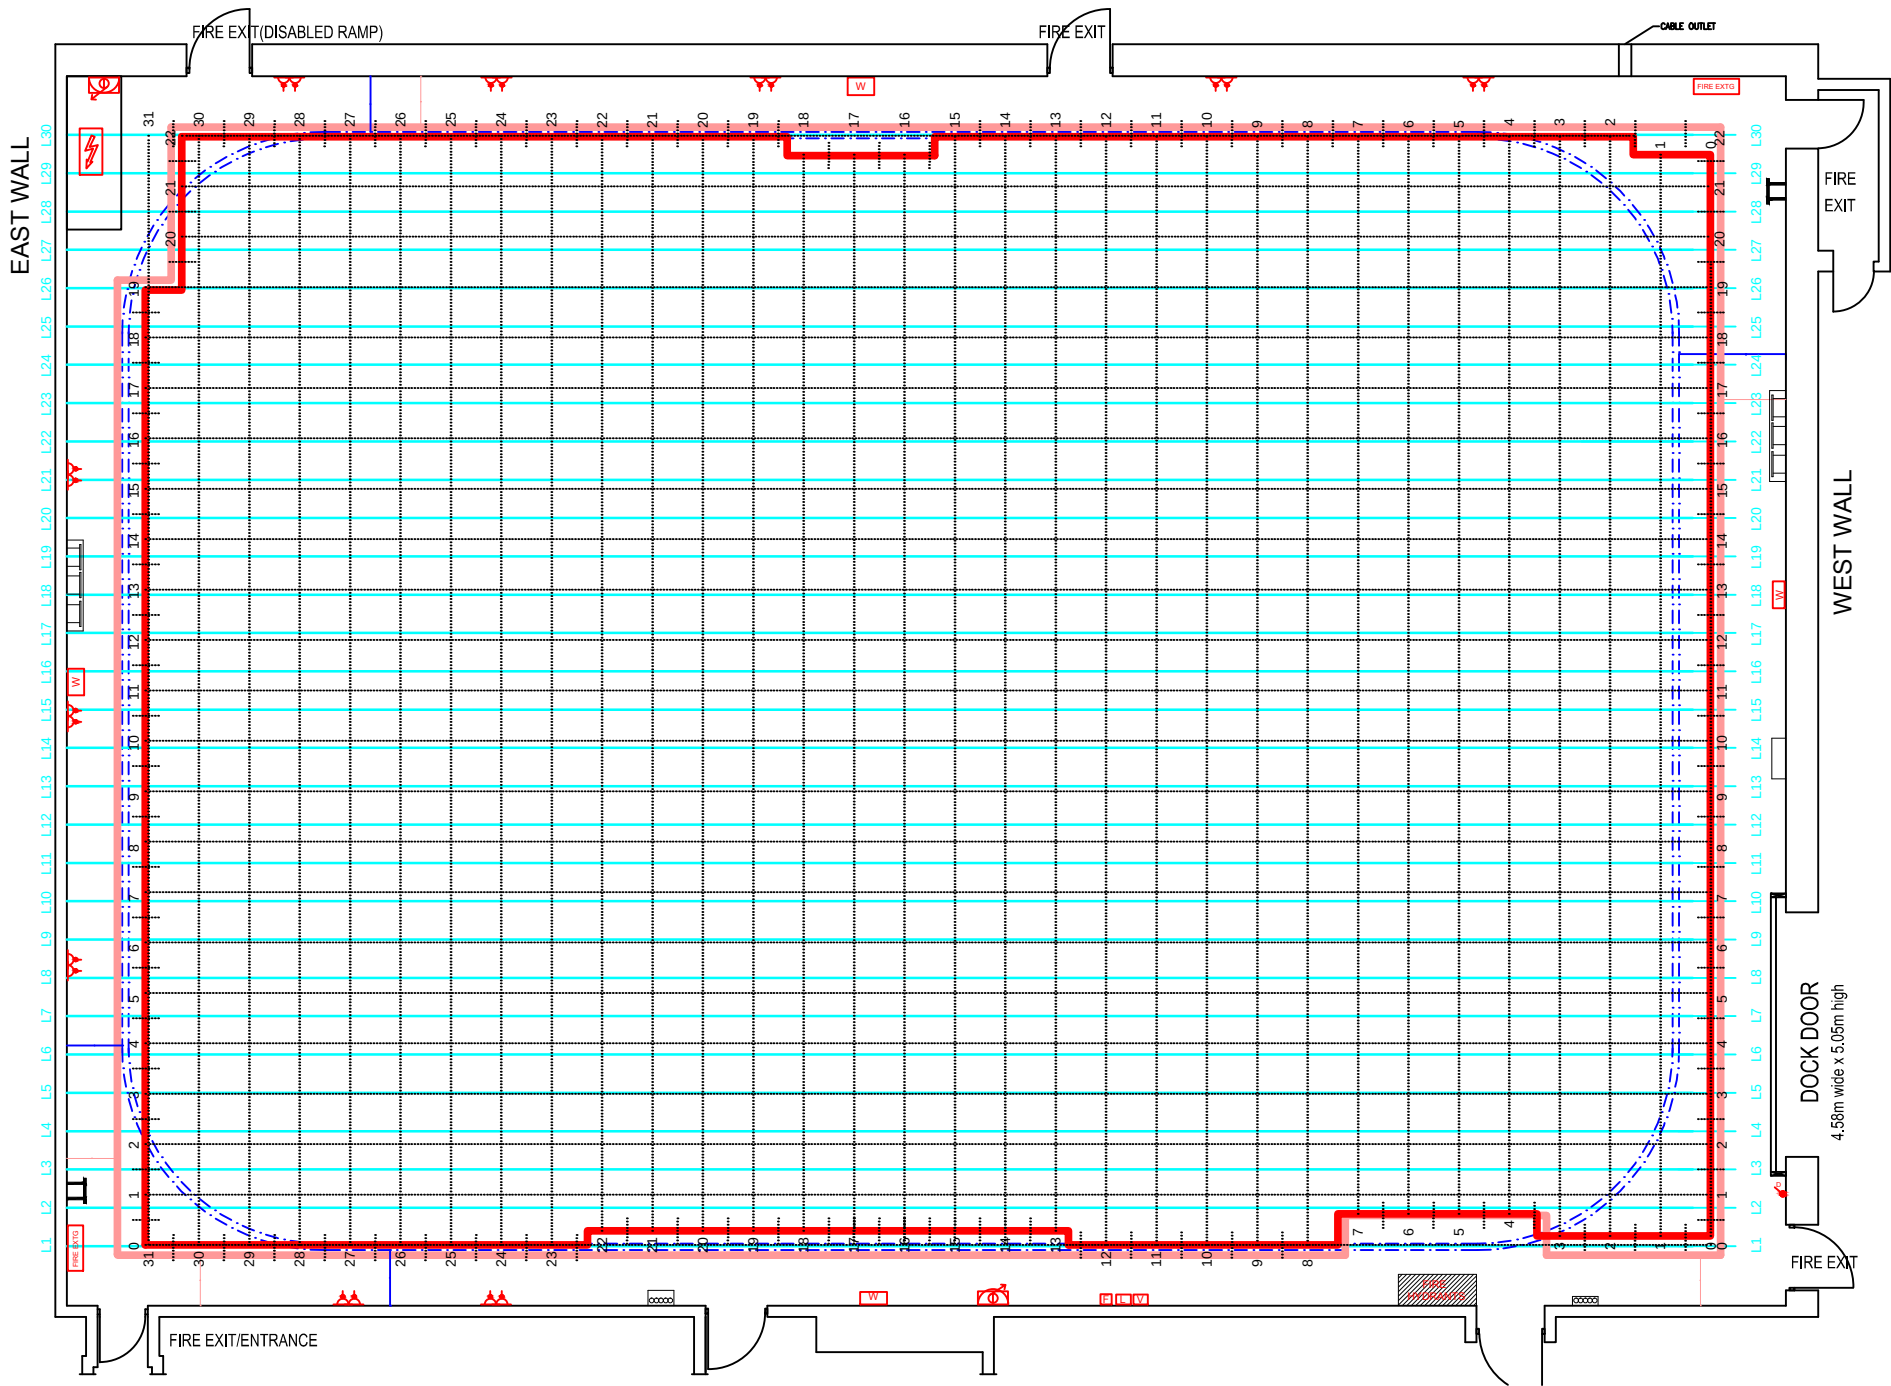

THIS DRAWING IS THE PROPERTY OF PINEWOOD GROUP LTD AND MUST NOT BE COPIED OR REPRODUCED IN WHOLE OR IN PART, BY ANY METHOD WHATSOEVER, WITHOUT PERMISSION OR THE WRITTEN AUTHORISATION OF PINEWOOD GROUP LTD

ALL DIMENSIONS TO BE CHECKED ON SITE PRIOR TO ANY COMMENCEMENT OF WORKS

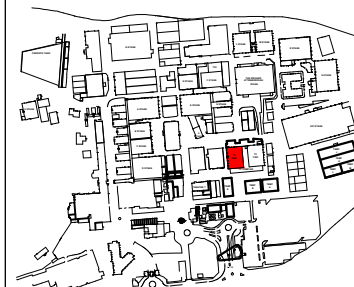

PINEWOOD STUDIOS SITE PLAN

LEGEND

- W WALL BOX
- D DIMMER PANEL
- V VENTILATION CONTROL
- H HOUSE LIGHT CONTROL
- F FUSE BOX
- DS DOUBLE SWITCHES (SOCKET/OUTLET WANDS)
- TPM THREE PHASE MAINS POWER
- LS LIGHT SWITCH
- DC DOOR CONTROL
- FE FIRE EXTINGUISHERS
- FHR FIRE HOSE REEL
- CL CAT LADDER
- ELF EDGE OF FIRE LANE
- FG FLOOR GRID
- LG LIGHTING GRID
- SCP SINGLE CYC POLE

GENERAL NOTES
MEAN HEIGHT TO UNDERSIDE OF LIGHTING GRID = 8.1m
MEAN HEIGHT TO UNDERSIDE OF CYC POLE = 8.3m
FLOOR GRID 1.05m x 1.05m

AUDIENCE SEATING NOTES
EACH THEATRE SEATING 146 OR 154 PERSONS
SIDE = 10.0m / 10.0m x 1.1m deep
INCL CTR AISLE = 1.1m x 0.50m deep
BACKSLOPE = 14m or 18 SEATS
ACCESS = 8 ROWS HIGH

PROJECT MANAGEMENT DEPARTMENT

PROJECT

PINEWOOD STUDIOS
TV STUDIO 1

DRAWING TITLE

EXISTING GROUND FLOOR

SCALE

1:150 @ A3

DATE

01-10-13

DRAWN BY

SDM

