



VERSA
MANCHESTER
STUDIOS

BIRCHWOOD STAGE 1
GROUND & FIRST FLOOR PLAN

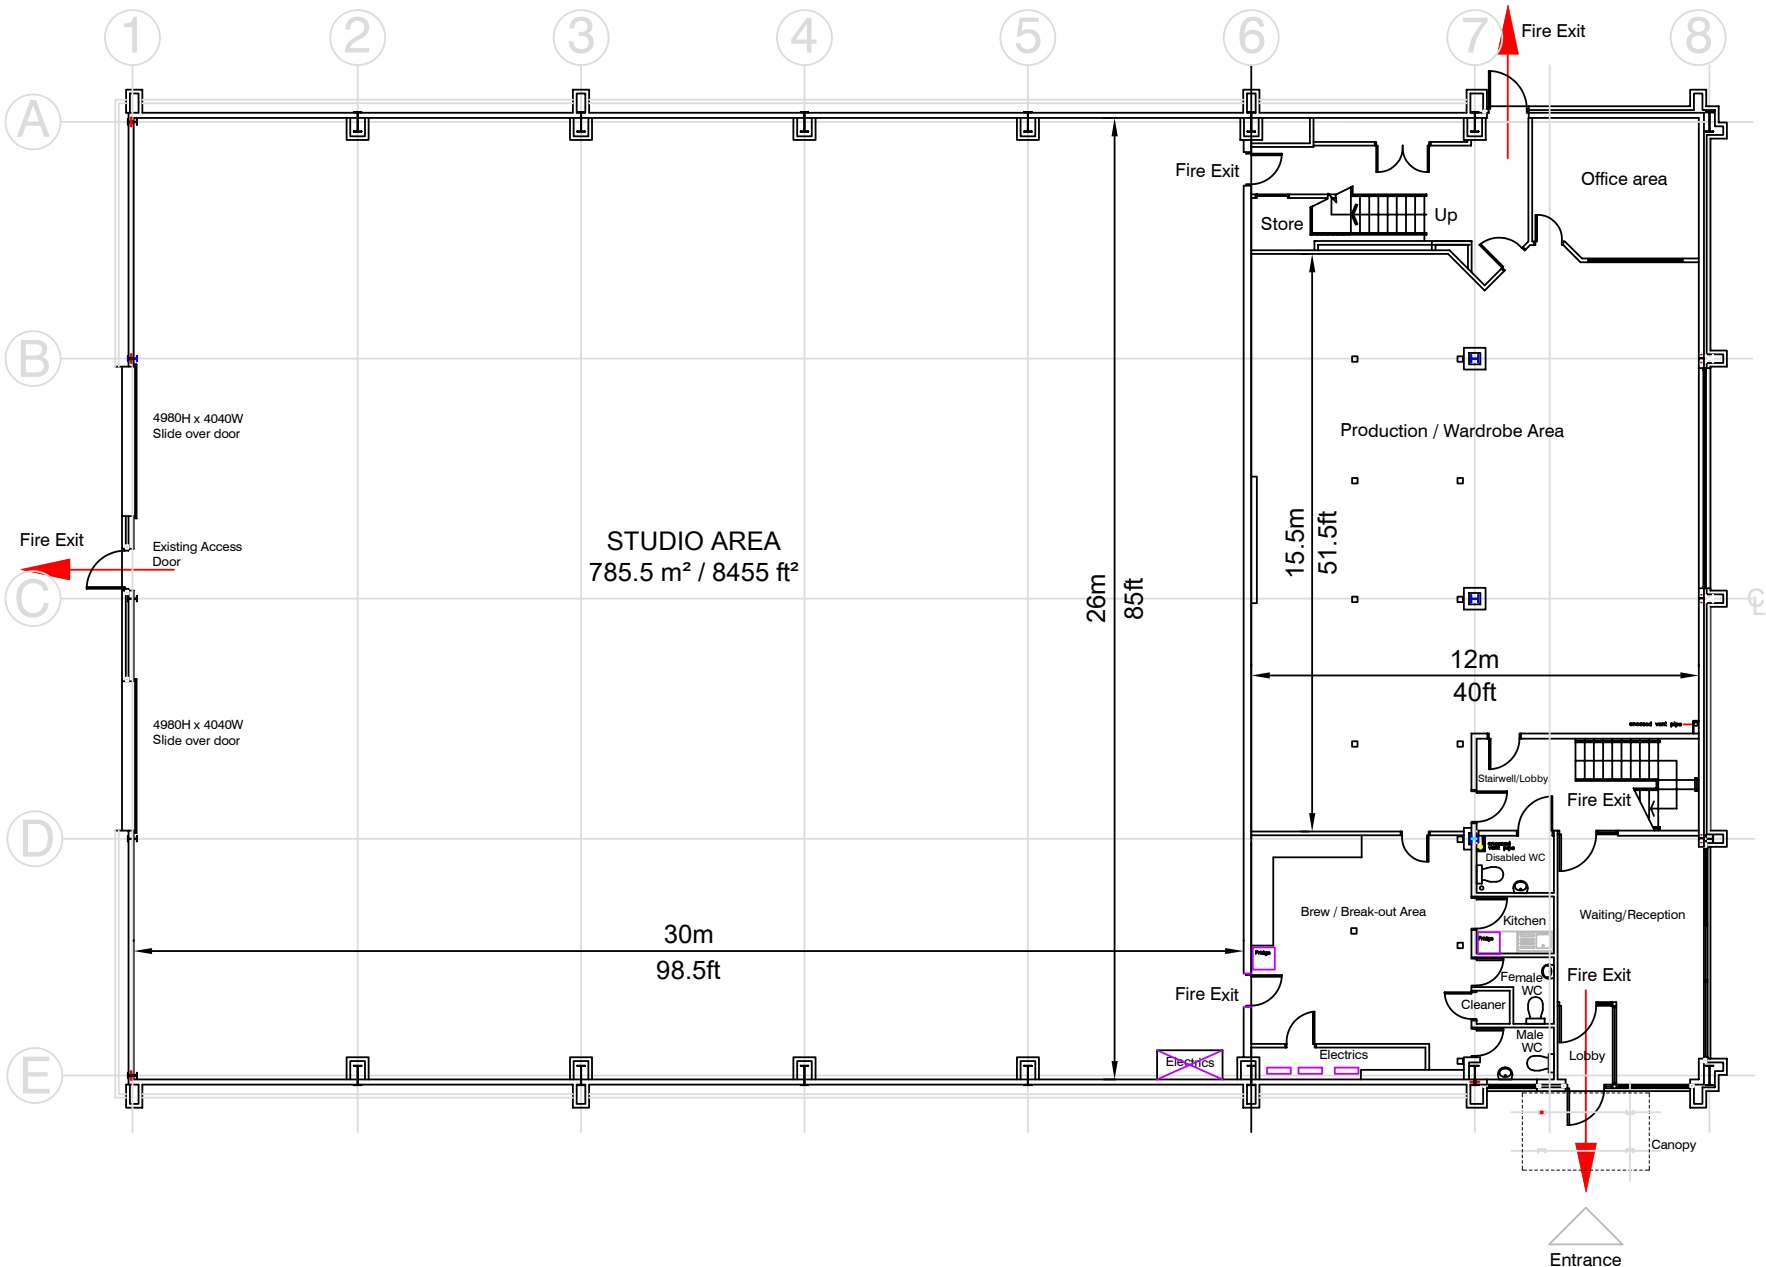

Ground Floor Plan
Scale 1:100 @ A1
0m 2m 4m 6m 8m 10m
Scale Bar 1:100 @ A1

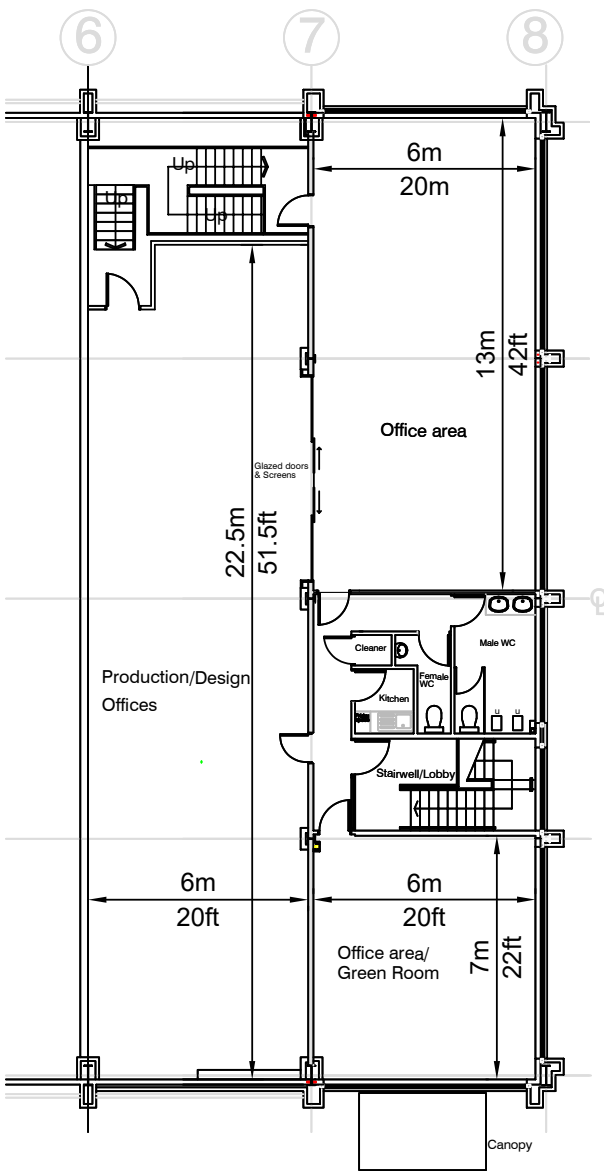

First Floor Plan
Scale 1:100 @ A1
0m 2m 4m 6m 8m 10m
Scale Bar 1:100 @ A1

Location Plan

Stage 1
Extra Large size multi-camera TV studio

Main Studio
Studio Area: 785.5 sq meters / 8,483 sq feet
Capacity / Audience:
Up to 880 Persons (dependent upon layout)
Dimensions: 26m x 30m / 85ft x 98.5ft
Grid Height / Type: None
Loading Doors: 2no. 5m x 4m sectional overhead
Tab Track Height: 7.3m / 24ft
Gallery - Production: None
Gallery - Lighting: None
Gallery - Sound: None
Studio Power: 125 Amp (3 Phase Supply)

Measurements are included as an approximate guide.
Please double check on site if critical to production.

ADEQUATE ARRANGEMENTS FOR ACCESS AND
EGRESS TO AND FROM THE STUDIO SHOULD BE
ALLOWED IN LINE WITH REGULATIONS.