


Schnitt A
Section A

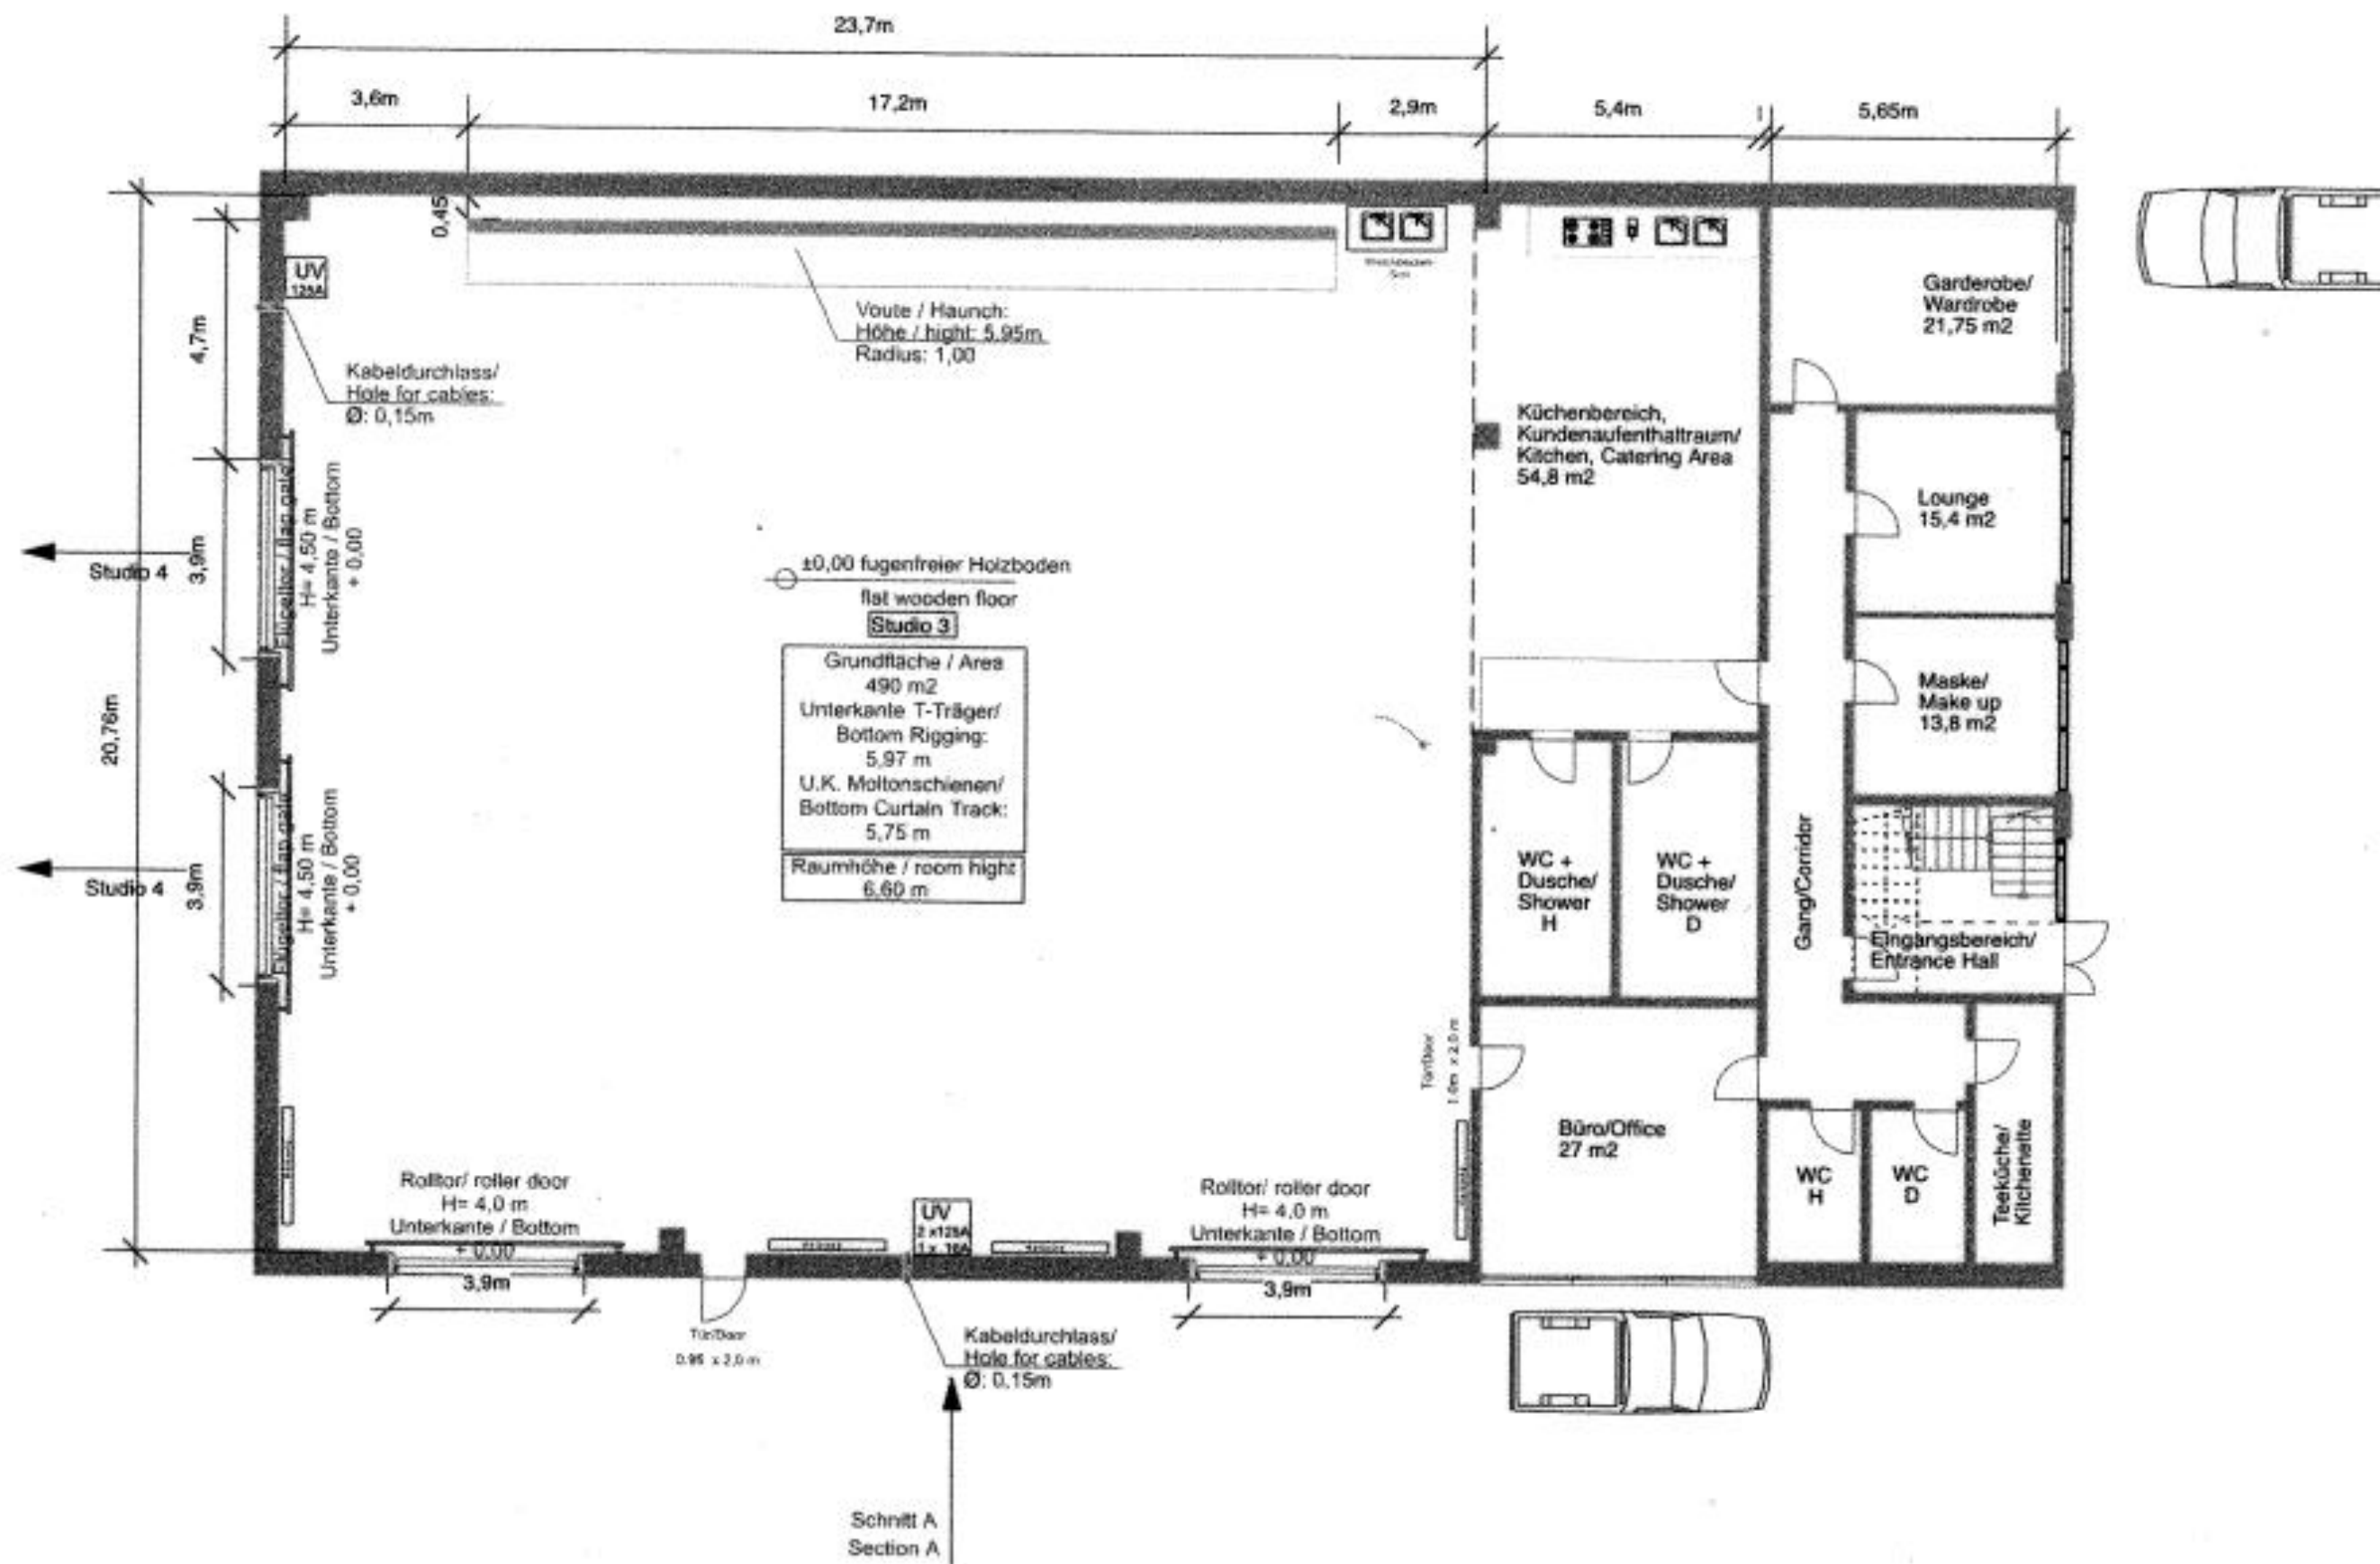

EG. / Ground Floor

Grundriss / Floor Plan

Scale: 1:200 @ A4

STUDIO 3 HAMBURG