


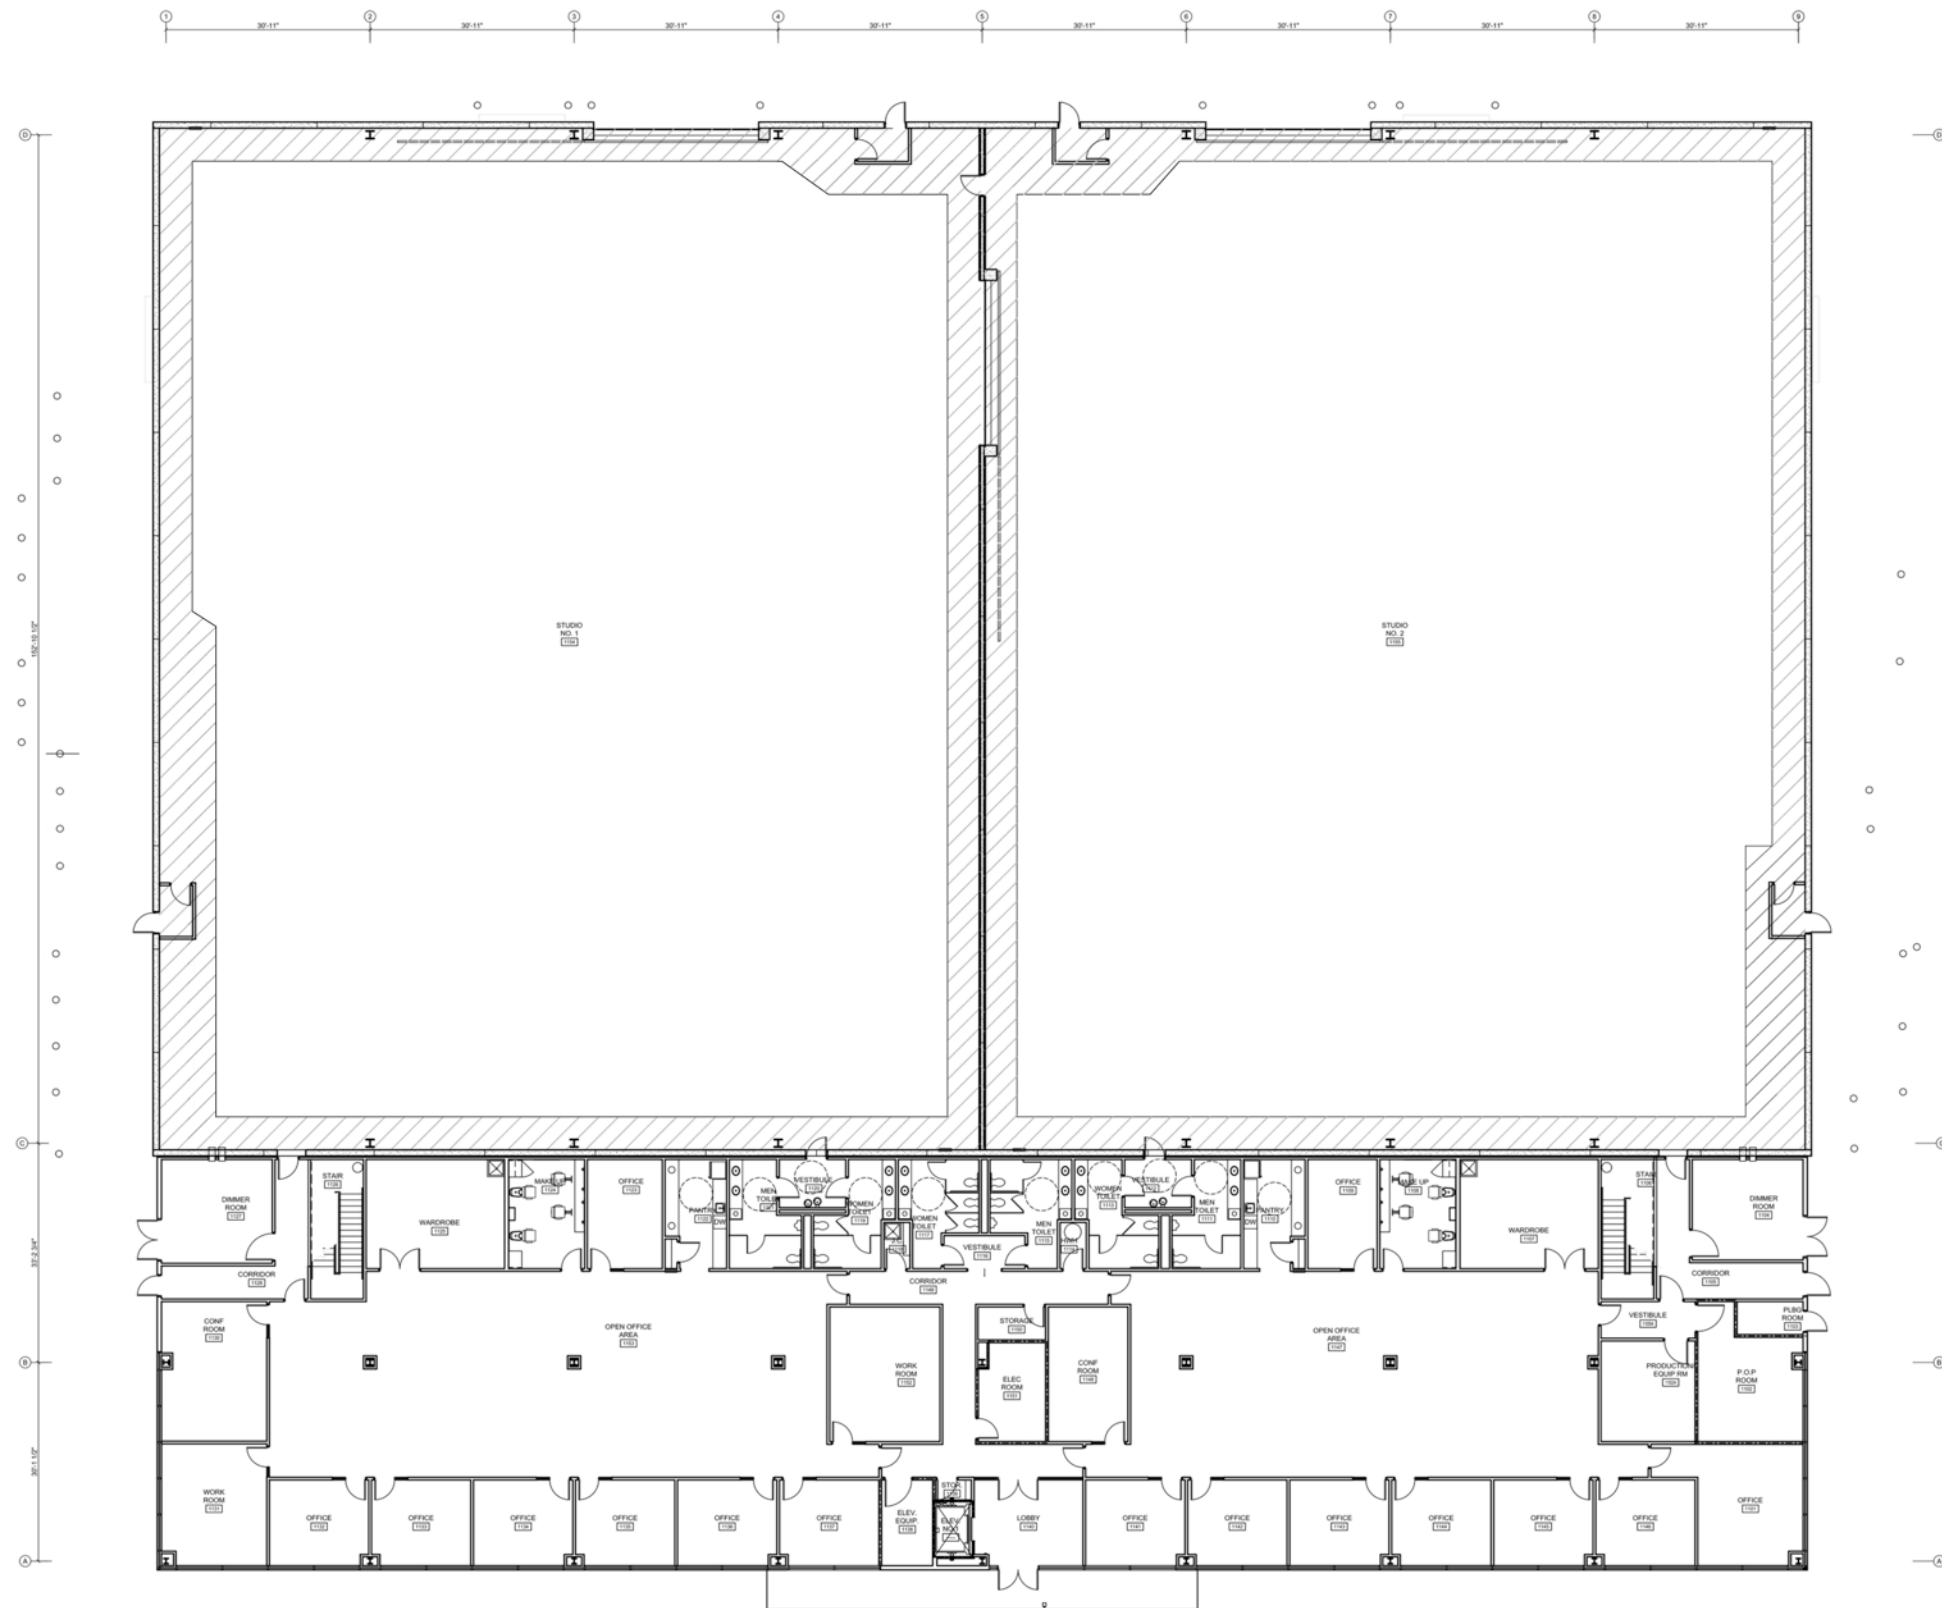

FIRST FLOOR OFFICES

1 BUILDING NO 1 FIRST FLOOR PLAN
3/32" = 1'-0"

GENERAL NOTES

CONSULTANTS

KEY PLAN

REVISIONS

Federal Reserve Bank Building
100 North 6th Street
Philadelphia, PA 19106-1590
Tel: 215-923-2020 Fax: 215-574-9163

PROJECT MANAGER
PROJECT PRINCIPAL
LYNDA TODD
PROJECT DESIGNER
KATHERINE HIGH

**EWING
COLE**

Copyright © 2009 by EWINGCOLE
PROJECT NO. 20080399 SCALE AS NOTED
DRAWING NAME FIRST FLOOR PLAN
BUILDING NO 1

SUN CENTER LP
SUN CENTER STUDIOS
CHESTER TOWNSHIP, PA

DRAWN BY K.J.H. DATE 01/29/2010
FLOOR/SECTION PHASE DRAWING NO.

FP1