


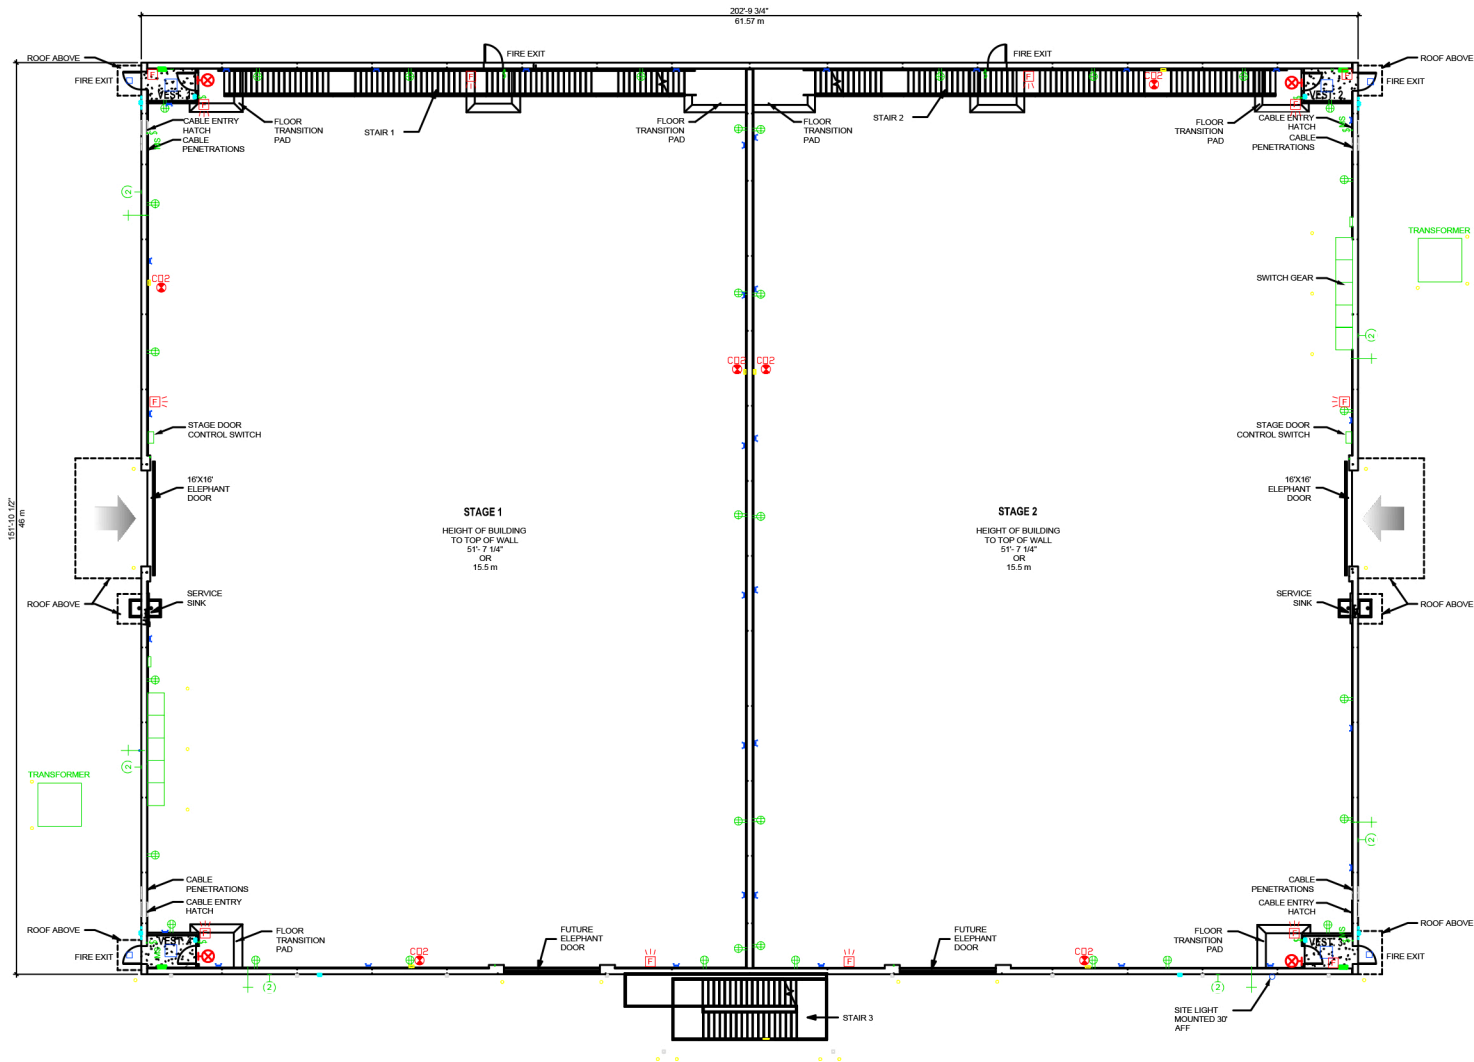

BUILDING 101 STAGE 1 & 2 | EXISTING GROUND FLOOR LEVEL

ALL DIMENSIONS TO BE CHECKED ON SITE PRIOR TO ANY COMMENCEMENT OF WORKS

SITE PLAN

STAGE 1 & 2 DIMENSIONS

STAGE 1 LENGTH	=	99'-8" [30.4m]
STAGE 1 WIDTH	=	149'-8" [45.6m]
STAGE 2 LENGTH	=	99'-8" [30.4m]
STAGE 2 WIDTH	=	149'-8" [45.6m]
GROUND FLOOR STAGES AREA	=	30,802 SF [2862sqm]
HEIGHT OF GANTRY	=	41'-0" [12.5m]

LEGEND:

	ELECTRICAL
	EXISTING SINGLE POLE LIGHT SWITCH
	EXISTING JUNCTION BOX
	DOUBLE DUPLEX RECEPTACLE
	50A NEMA 14-50R 250V RECEPTACLE
	FUSED SWITCH RECEPTACLE
	ELECTRICAL CABINET HEATER
	EXISTING SINGLE POLE LIGHT SWITCH
	PLUMBING
	EXTERIOR WALL HYDRANT
	FIRE DETECTION
	EXISTING PULL
	EXISTING STROBE HORN
	EXISTING STROBE
	EXISTING DIRECTIONAL ILLUMINATED EMERGENCY EXIT LIGHT
	EXISTING CDR FIRE EXTINGUISHER
	LIGHTING
	EXISTING WALL MOUNTED HOUSE EMERGENCY LIGHT
	EXISTING VISUAL STUDIO WARNING LIGHT
	EXISTING CATWALK HOUSE LIGHTING
	CATWALK LEVEL
	CATWALK LADDER TO LOWER CATWALK
	GANTRY BEAMS MAX S.V.L. 1000 LBS IN ANY 6 FOOT SPAN
	TRANSFER TROLLEY SYSTEM BEAM
	CATWALK

PROJECT

STAGES 1 & 2

DRAWING TITLE

GROUND FLOOR STAGE PLAN

SCALE	DATE	DRAWN BY
1/32"=1'-0"	APRIL 2014	JMC

TRILITH STUDIOS