


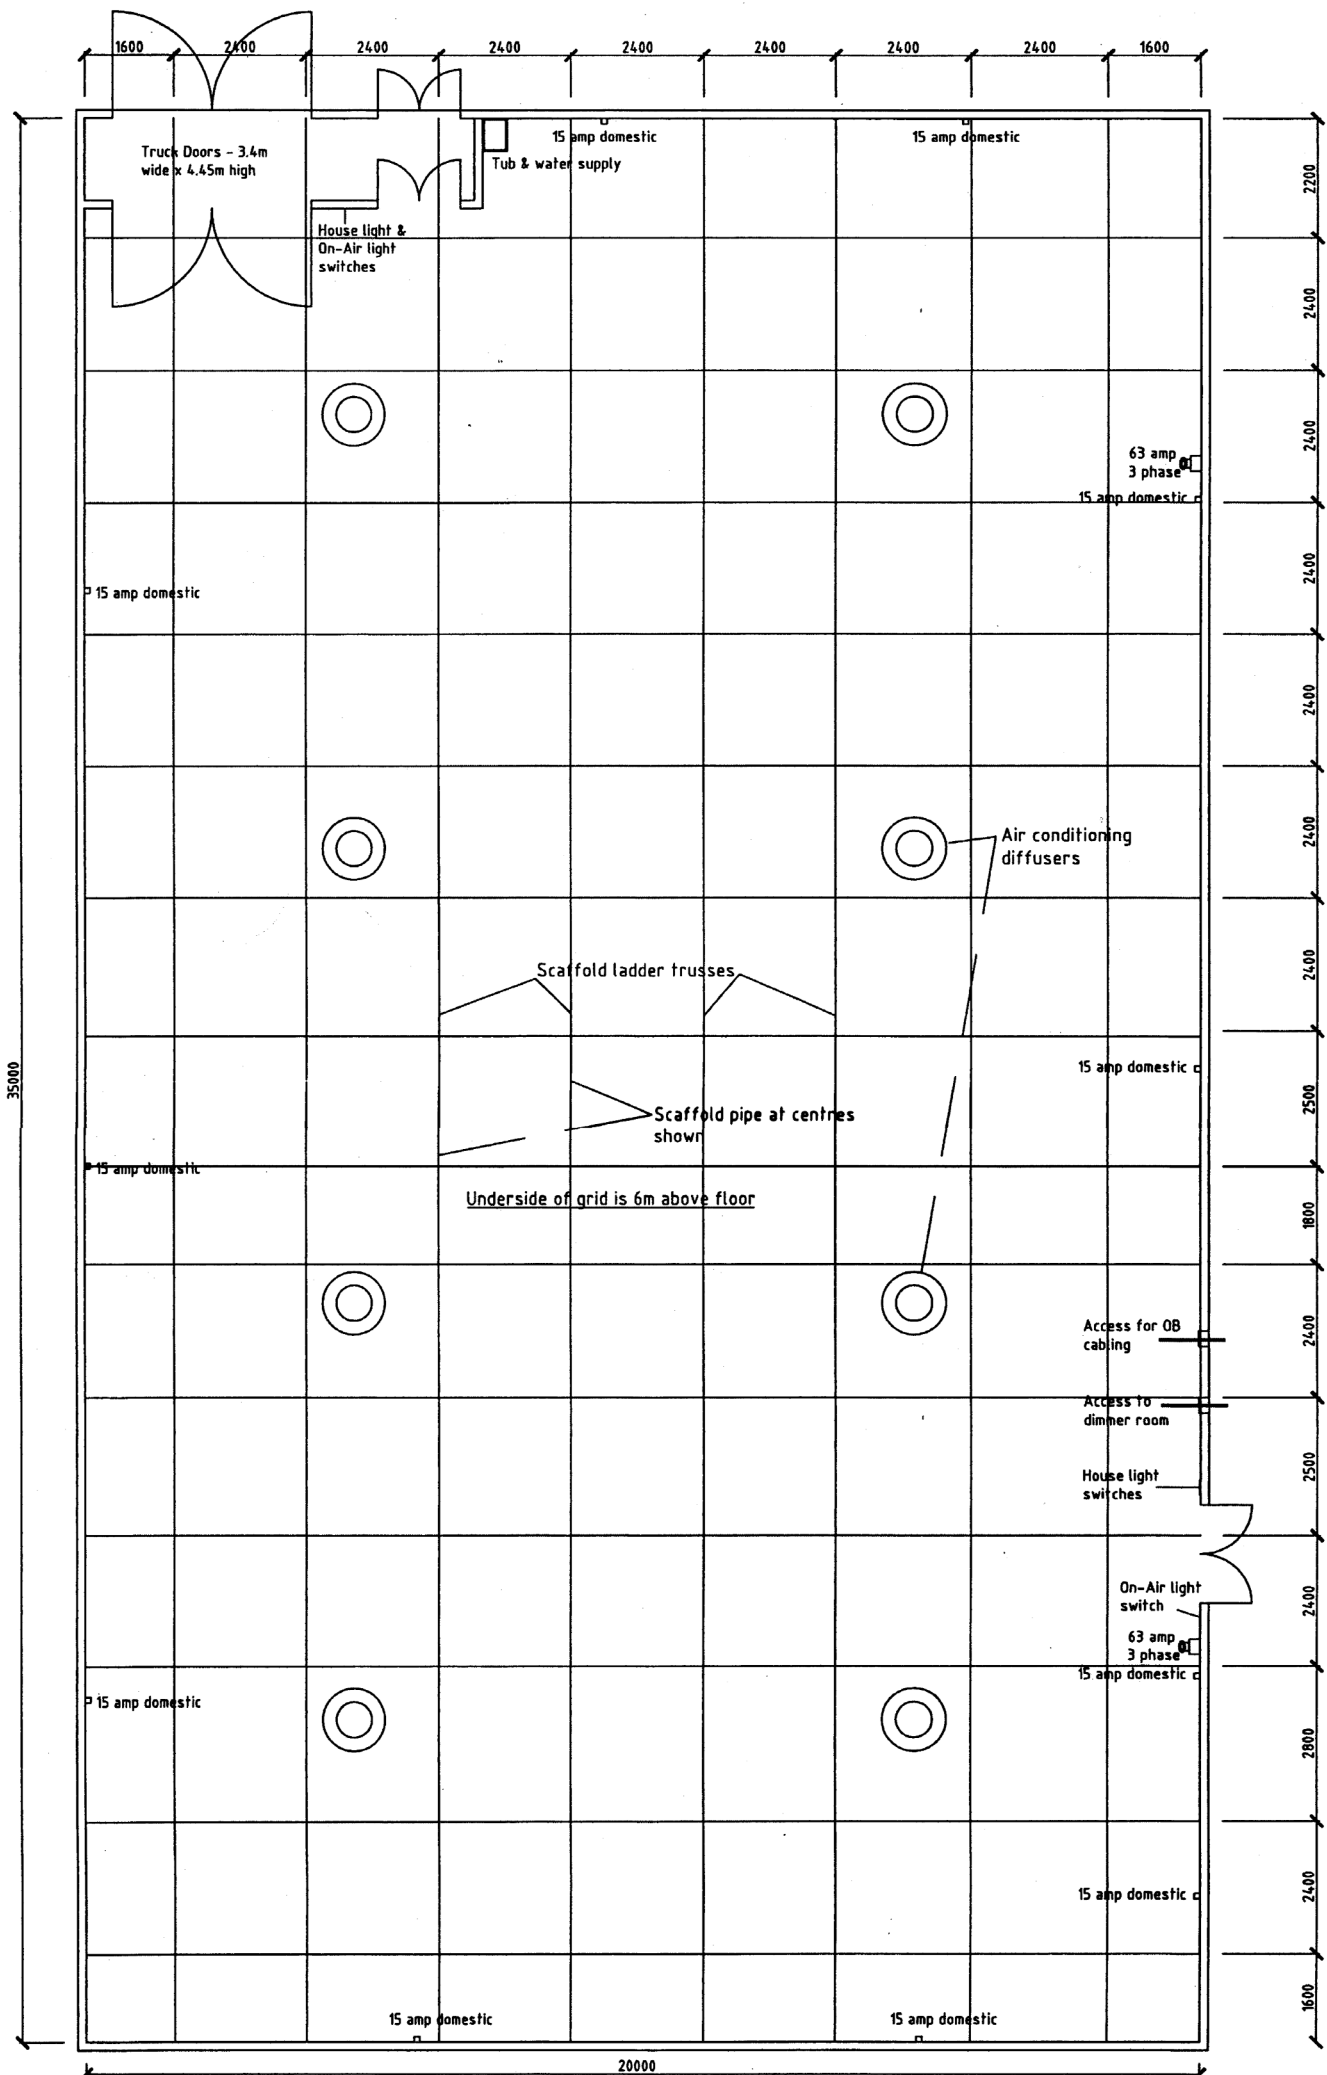

STUDIO ONE FLOOR PLAN Scale: 1:100