


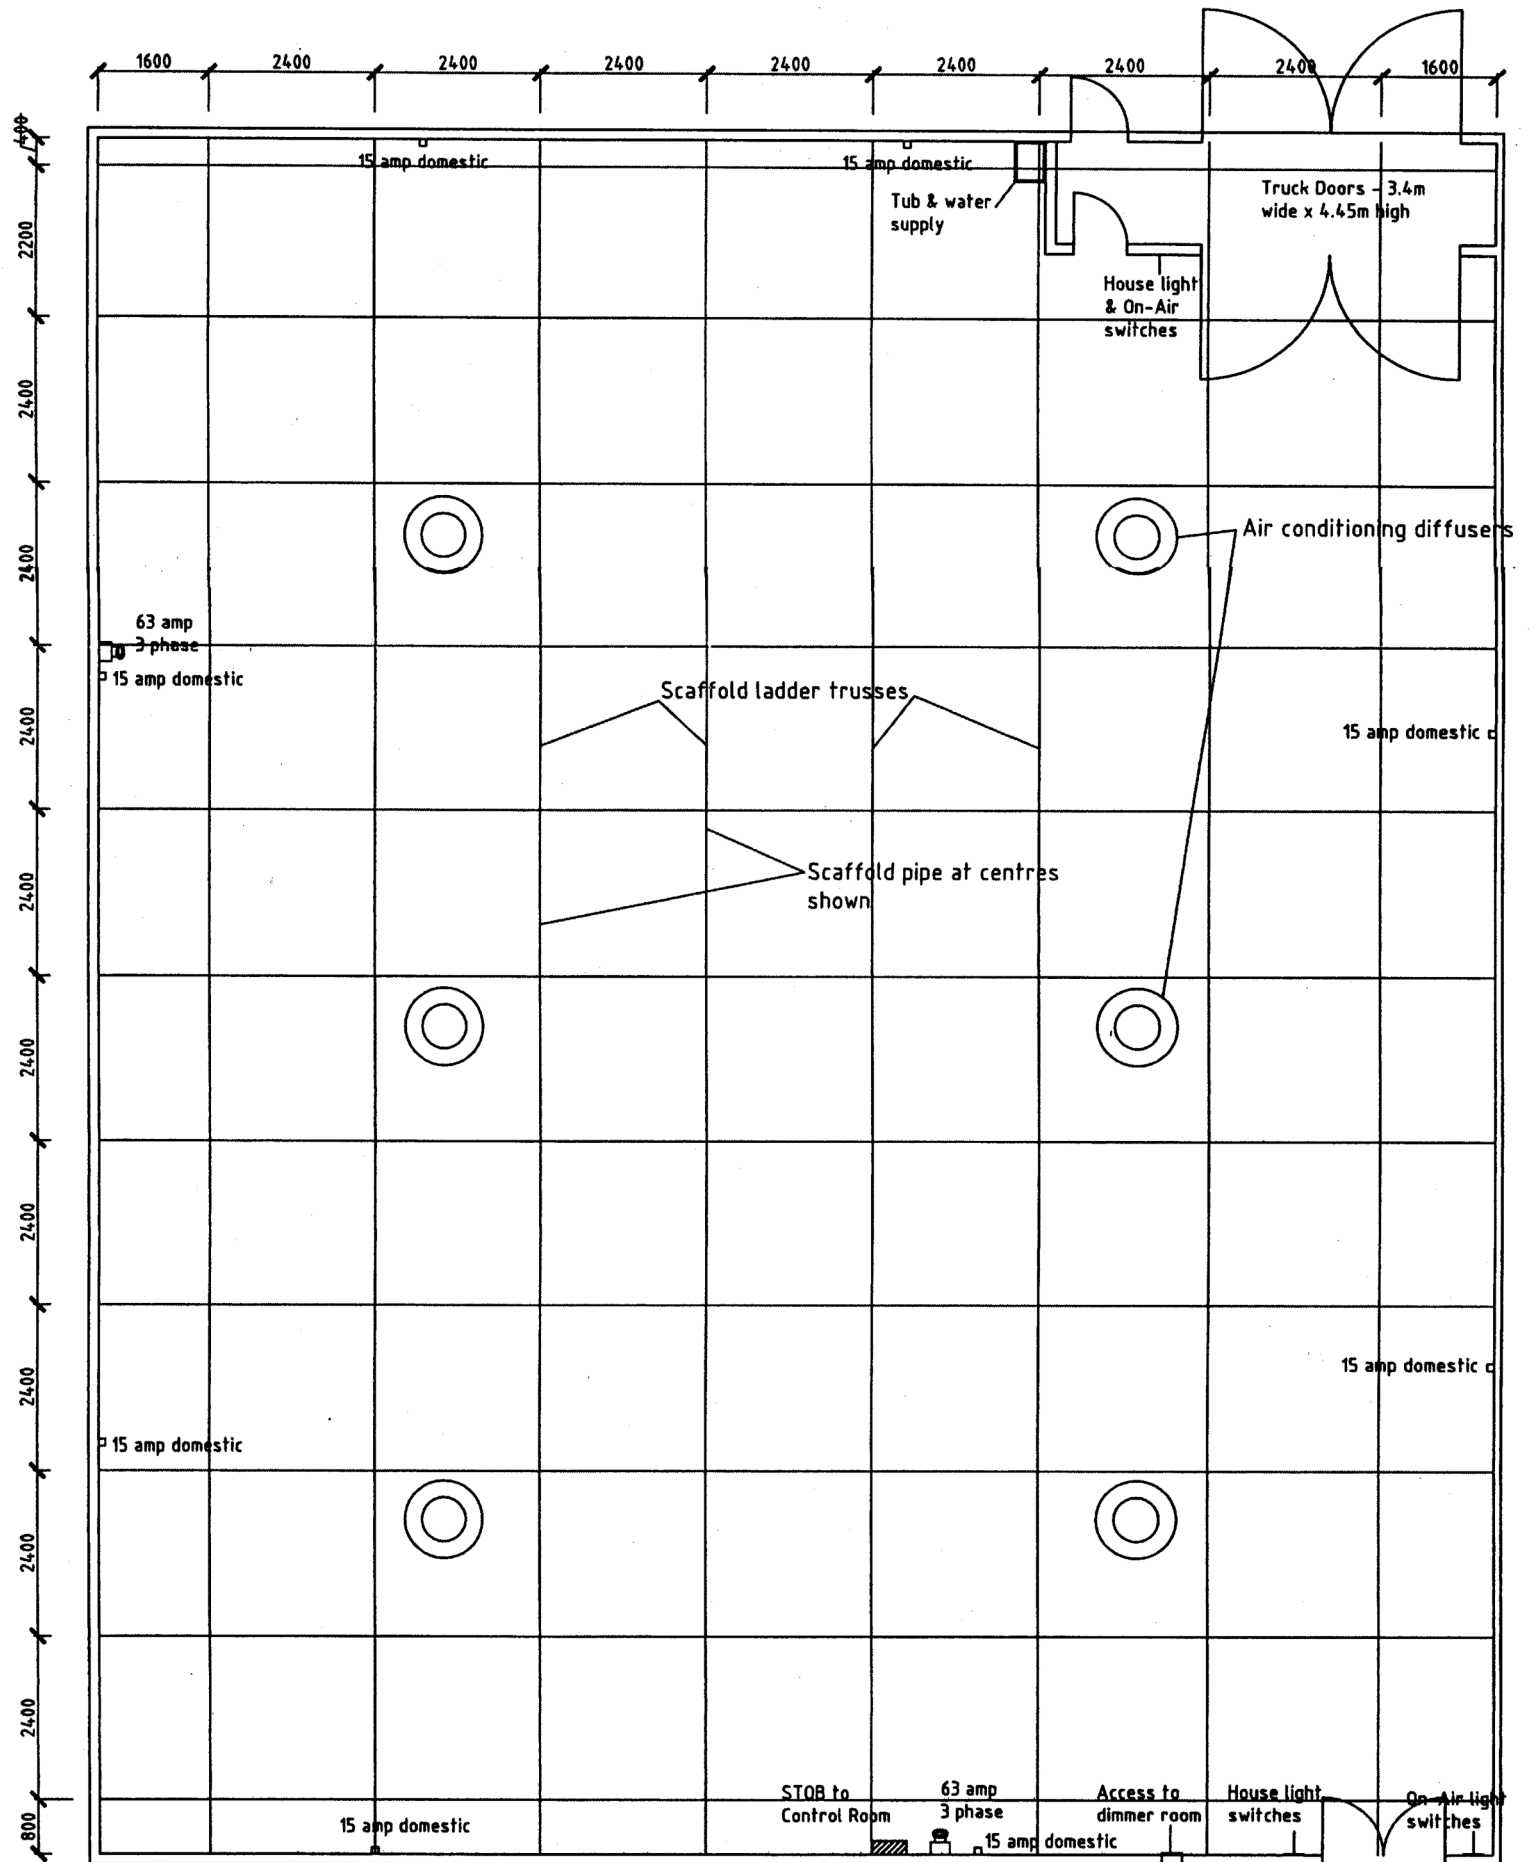

STUDIO TWO FLOOR PLAN Scale: 1:100