




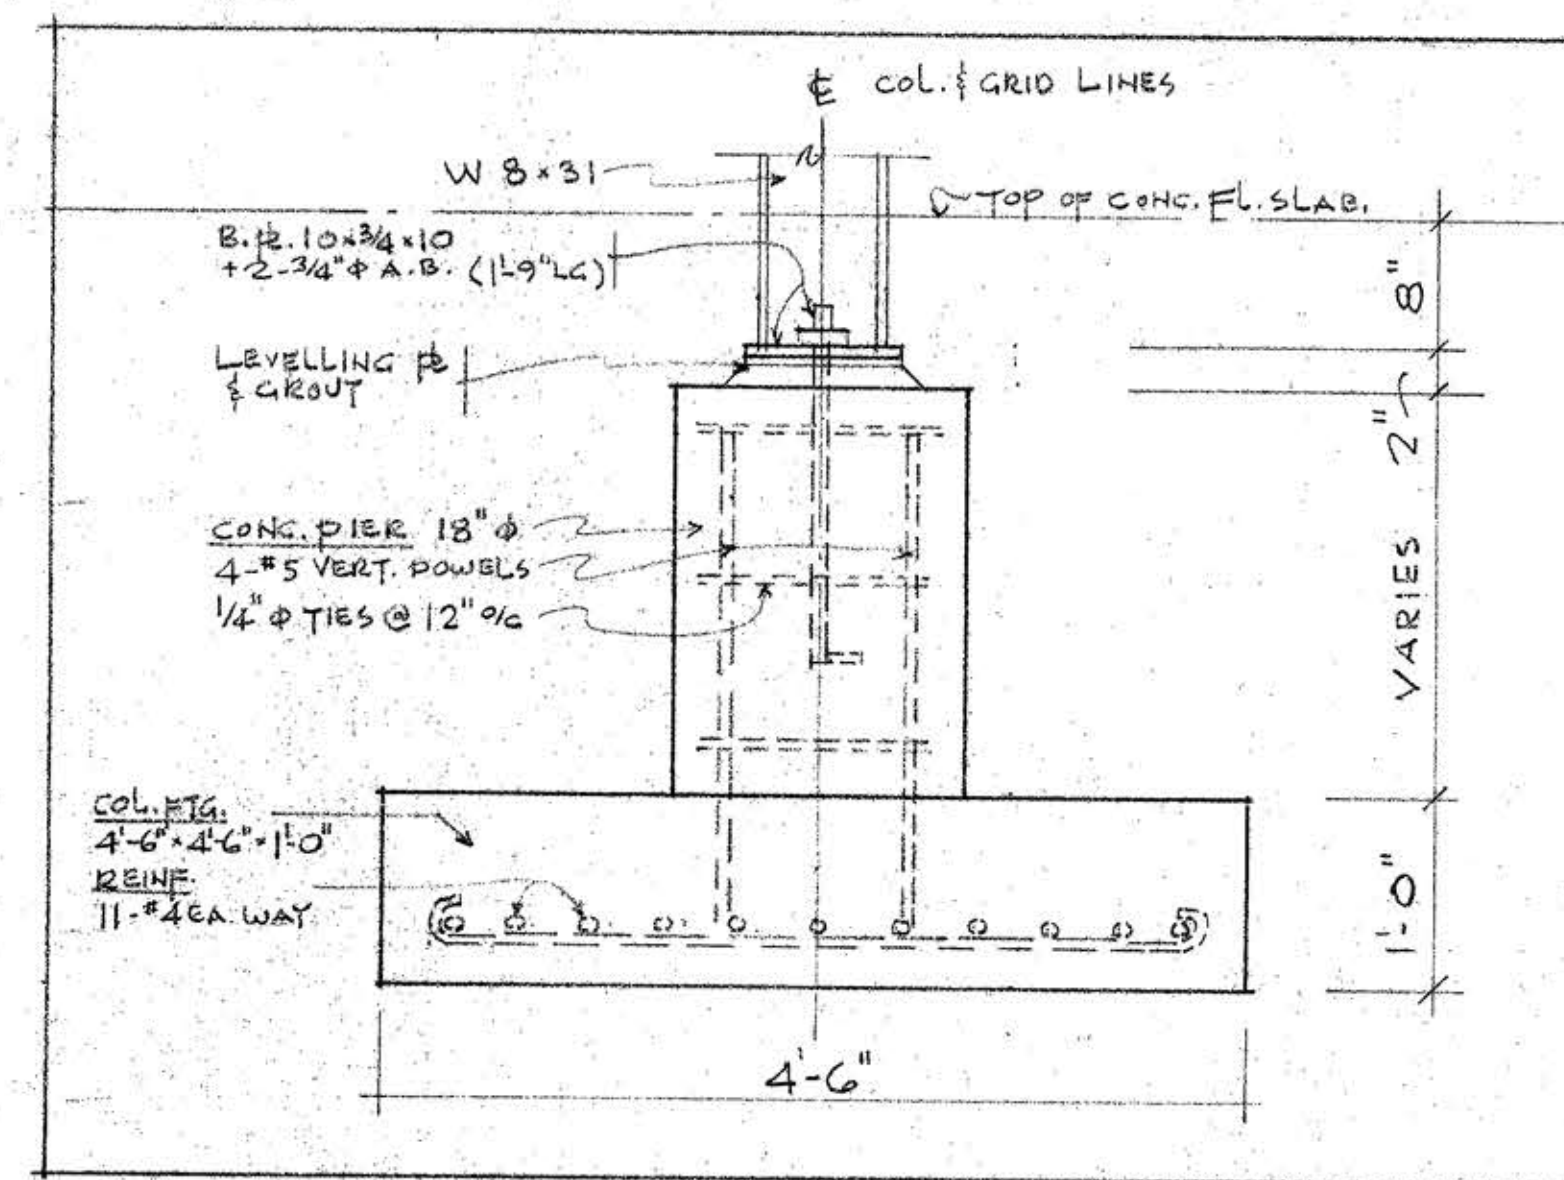

FI SECTION COLUMN BASE

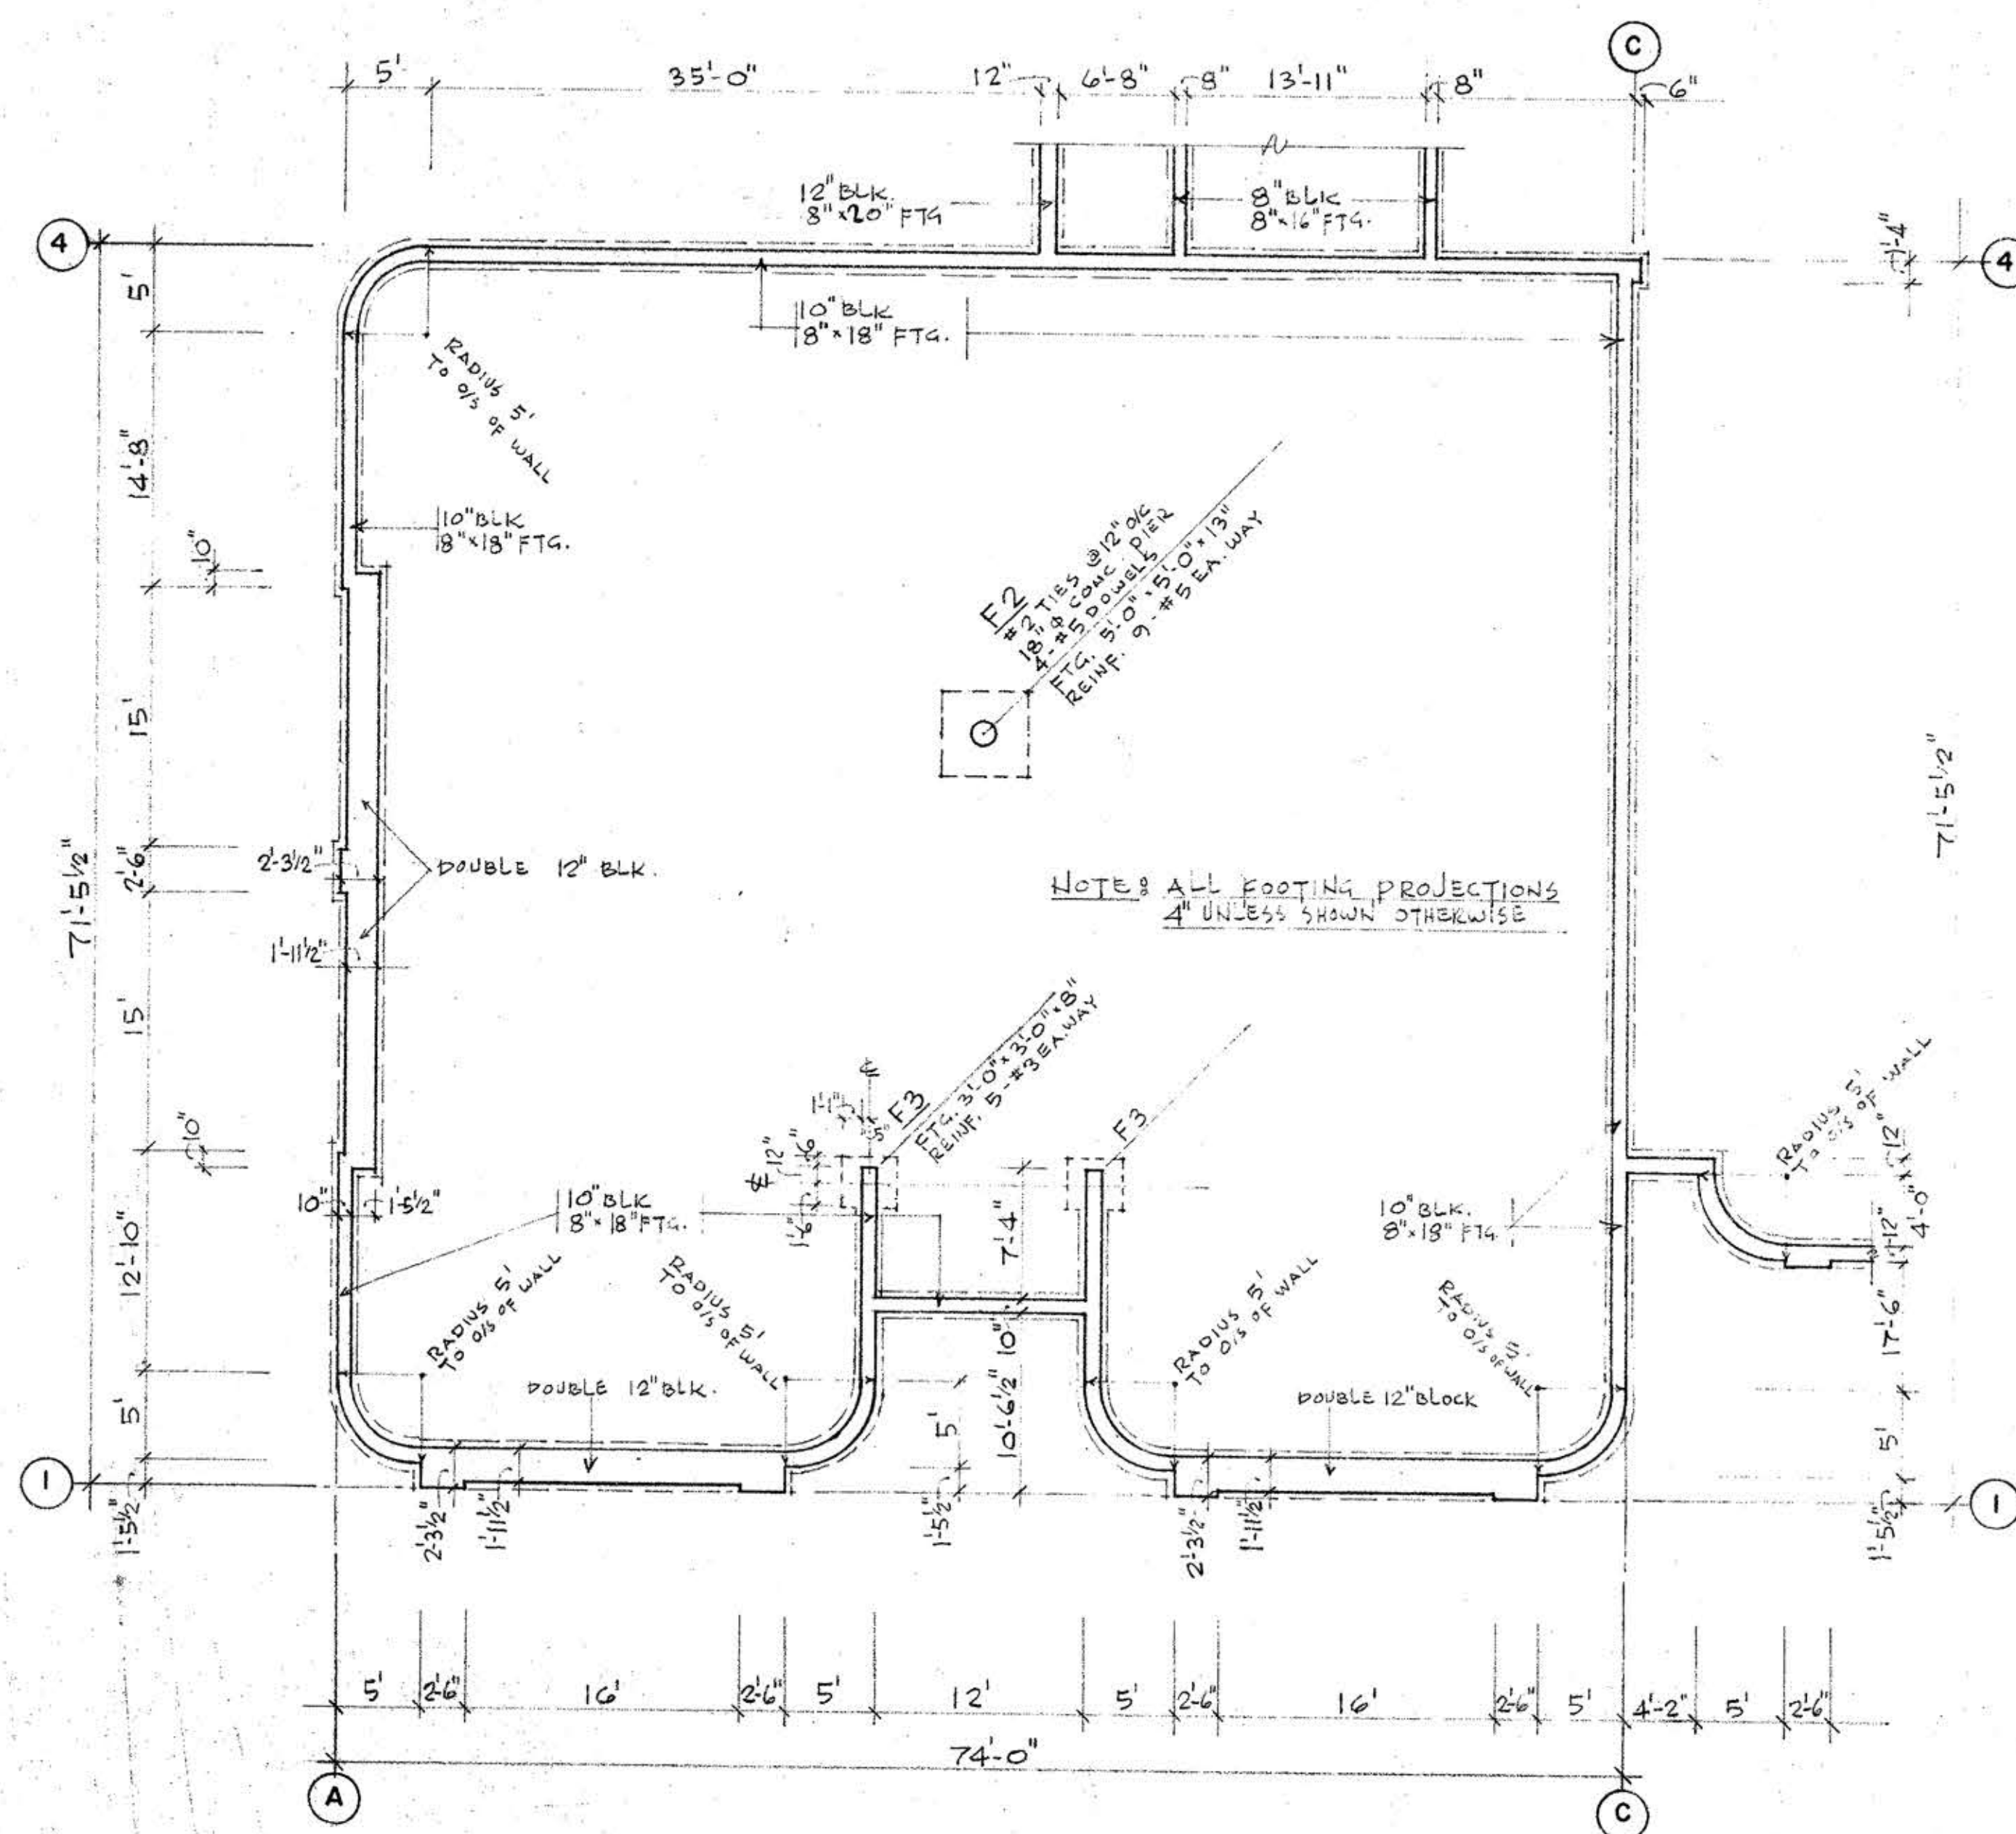

FOUNDATION PLAN OFFICE AREA SCALE 1/8" = 1'-0"

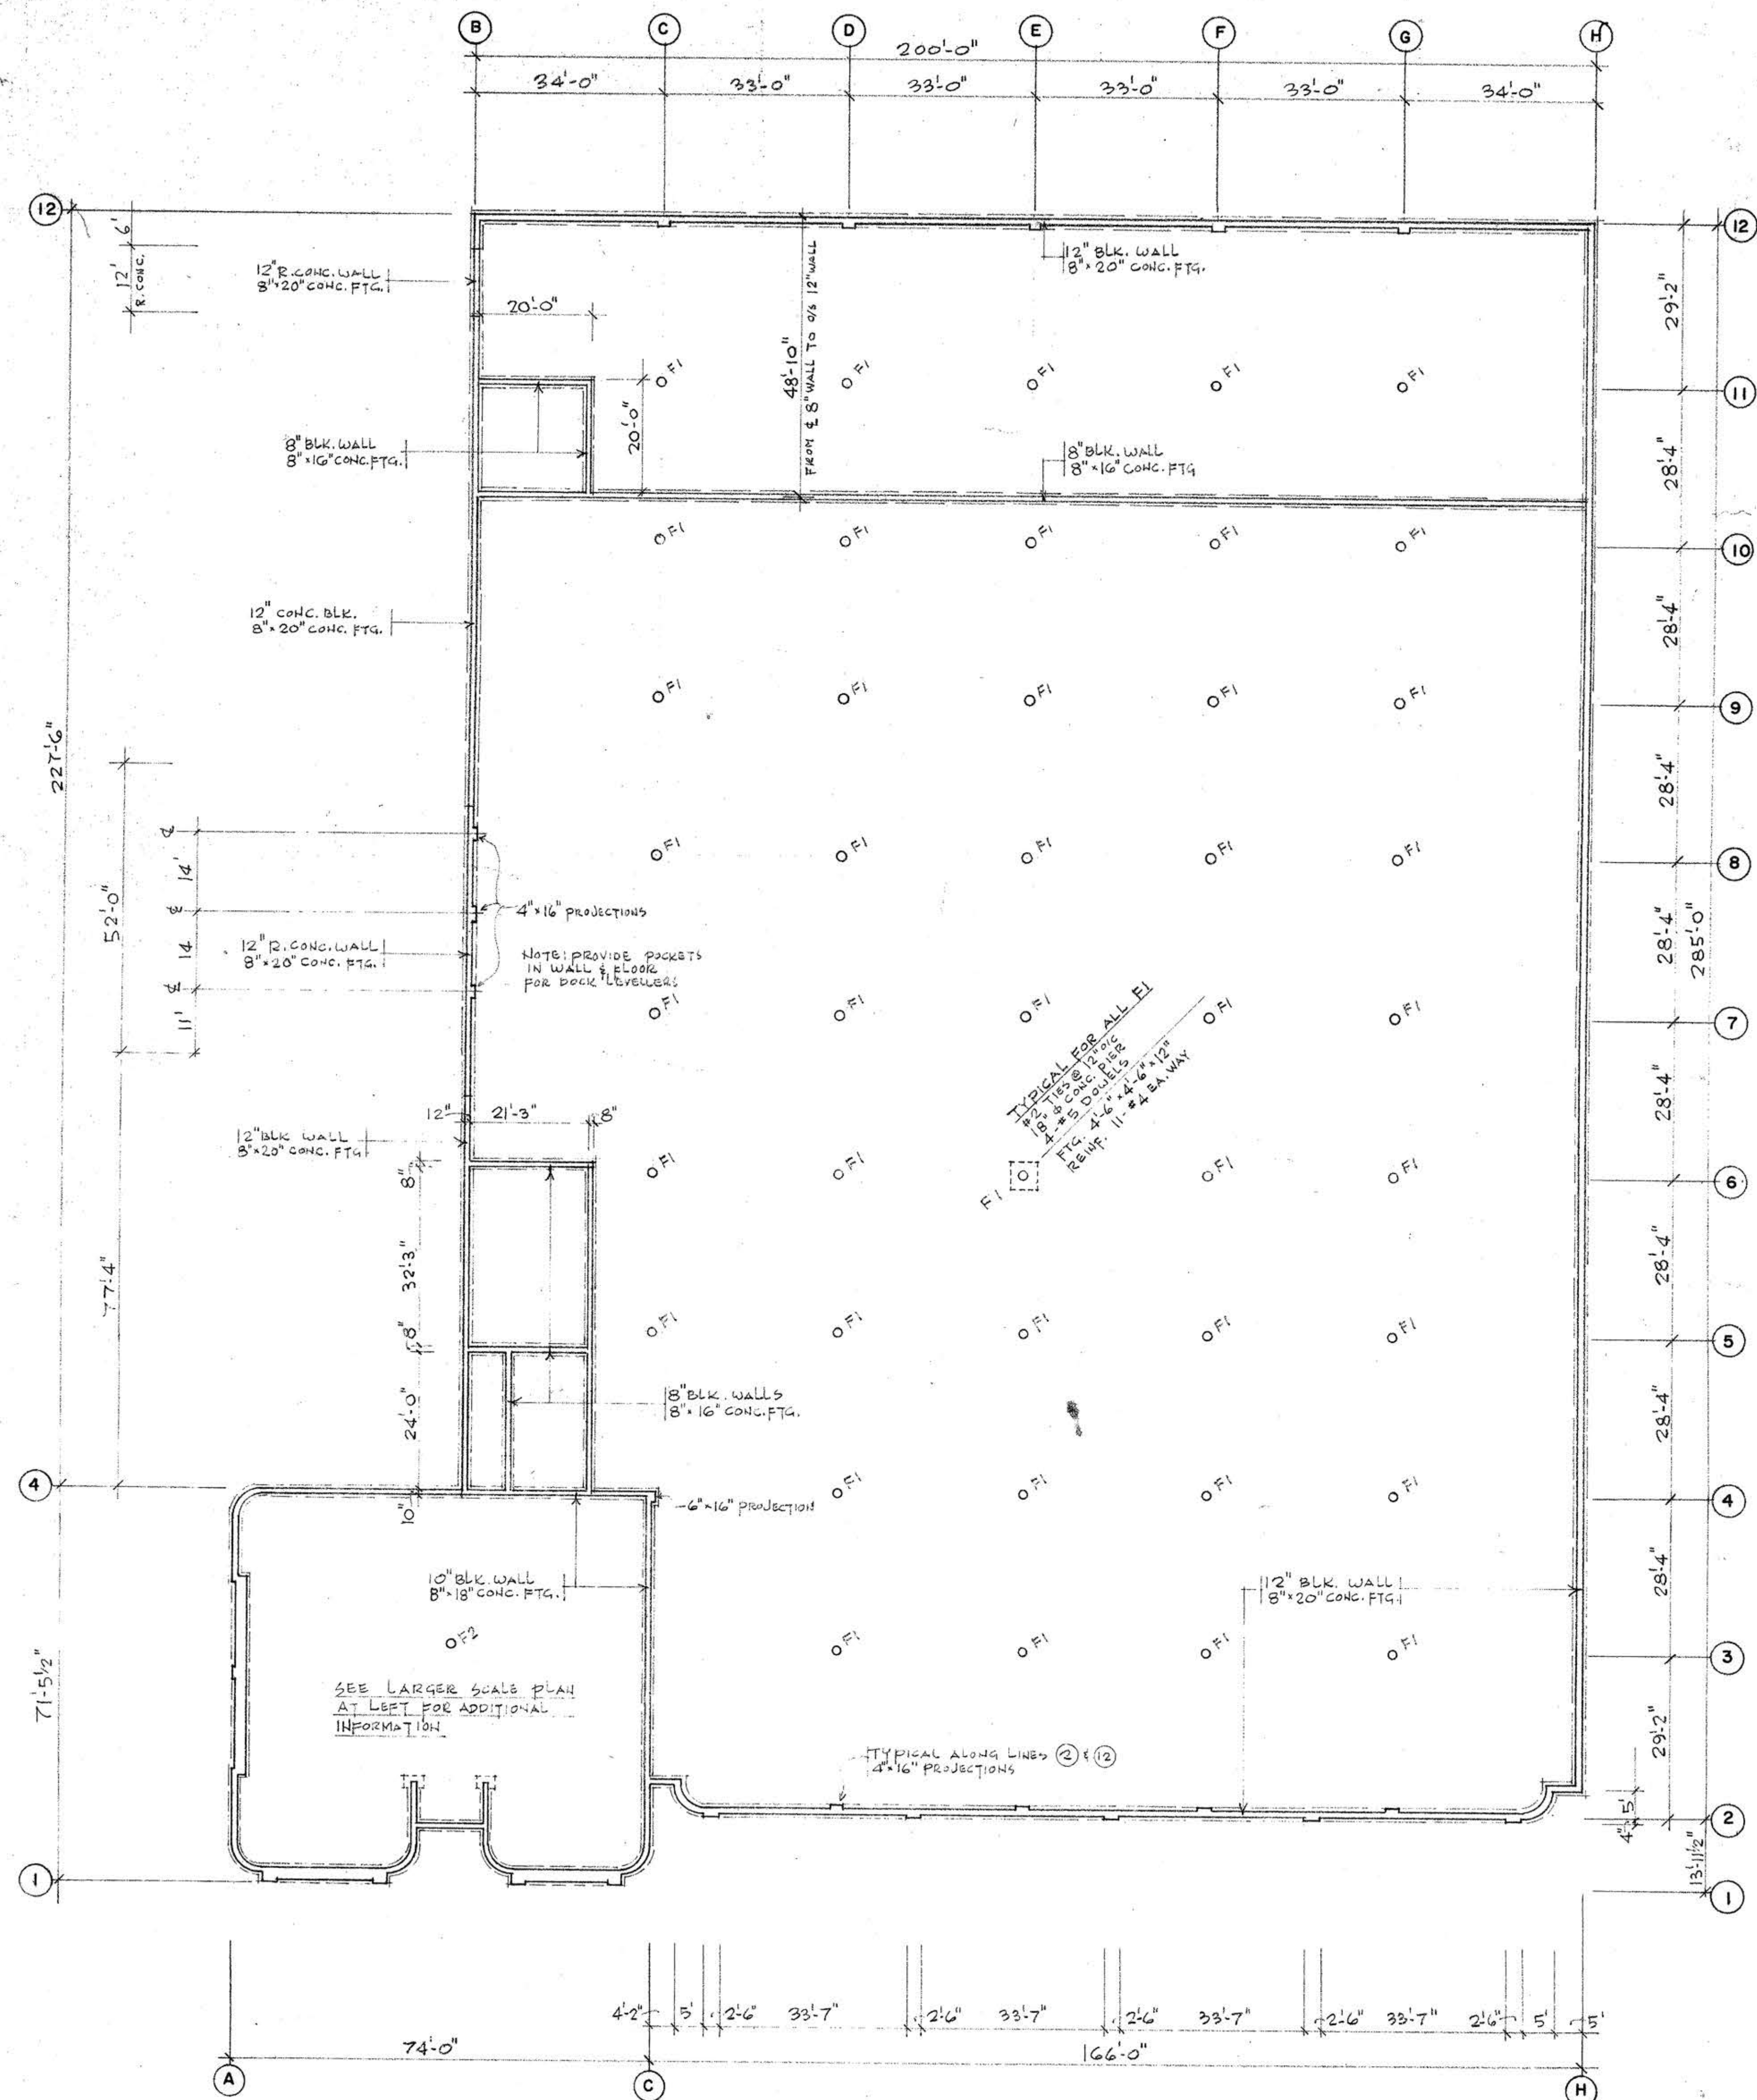

FOUNDATION PLAN PLANT AREA SCALE 1/16" = 1'-0"



COMINDUS
BUILDING PLANNING
DESIGN CONSULTANTS
59 ROWNTREE MILL ROAD
WESTON ONT. TEL 749-6993

EVERLAST
CONSTRUCTION
COMPANY LTD.
5299 MAINGATE DR.
MISSISSAUGA TEL 625-8039

FRIKON INDUSTRIES LTD.
2480
TE DLO ST.
MISSISSAUGA ONT.

SHEET FOUNDATION PLAN		
TITLE	DATE	CHECKED
DRAWN MB	FEB. 29 1980	
SCALE AS SHOWN		SHEET NO
PROJECT NUMBER 8012		2