



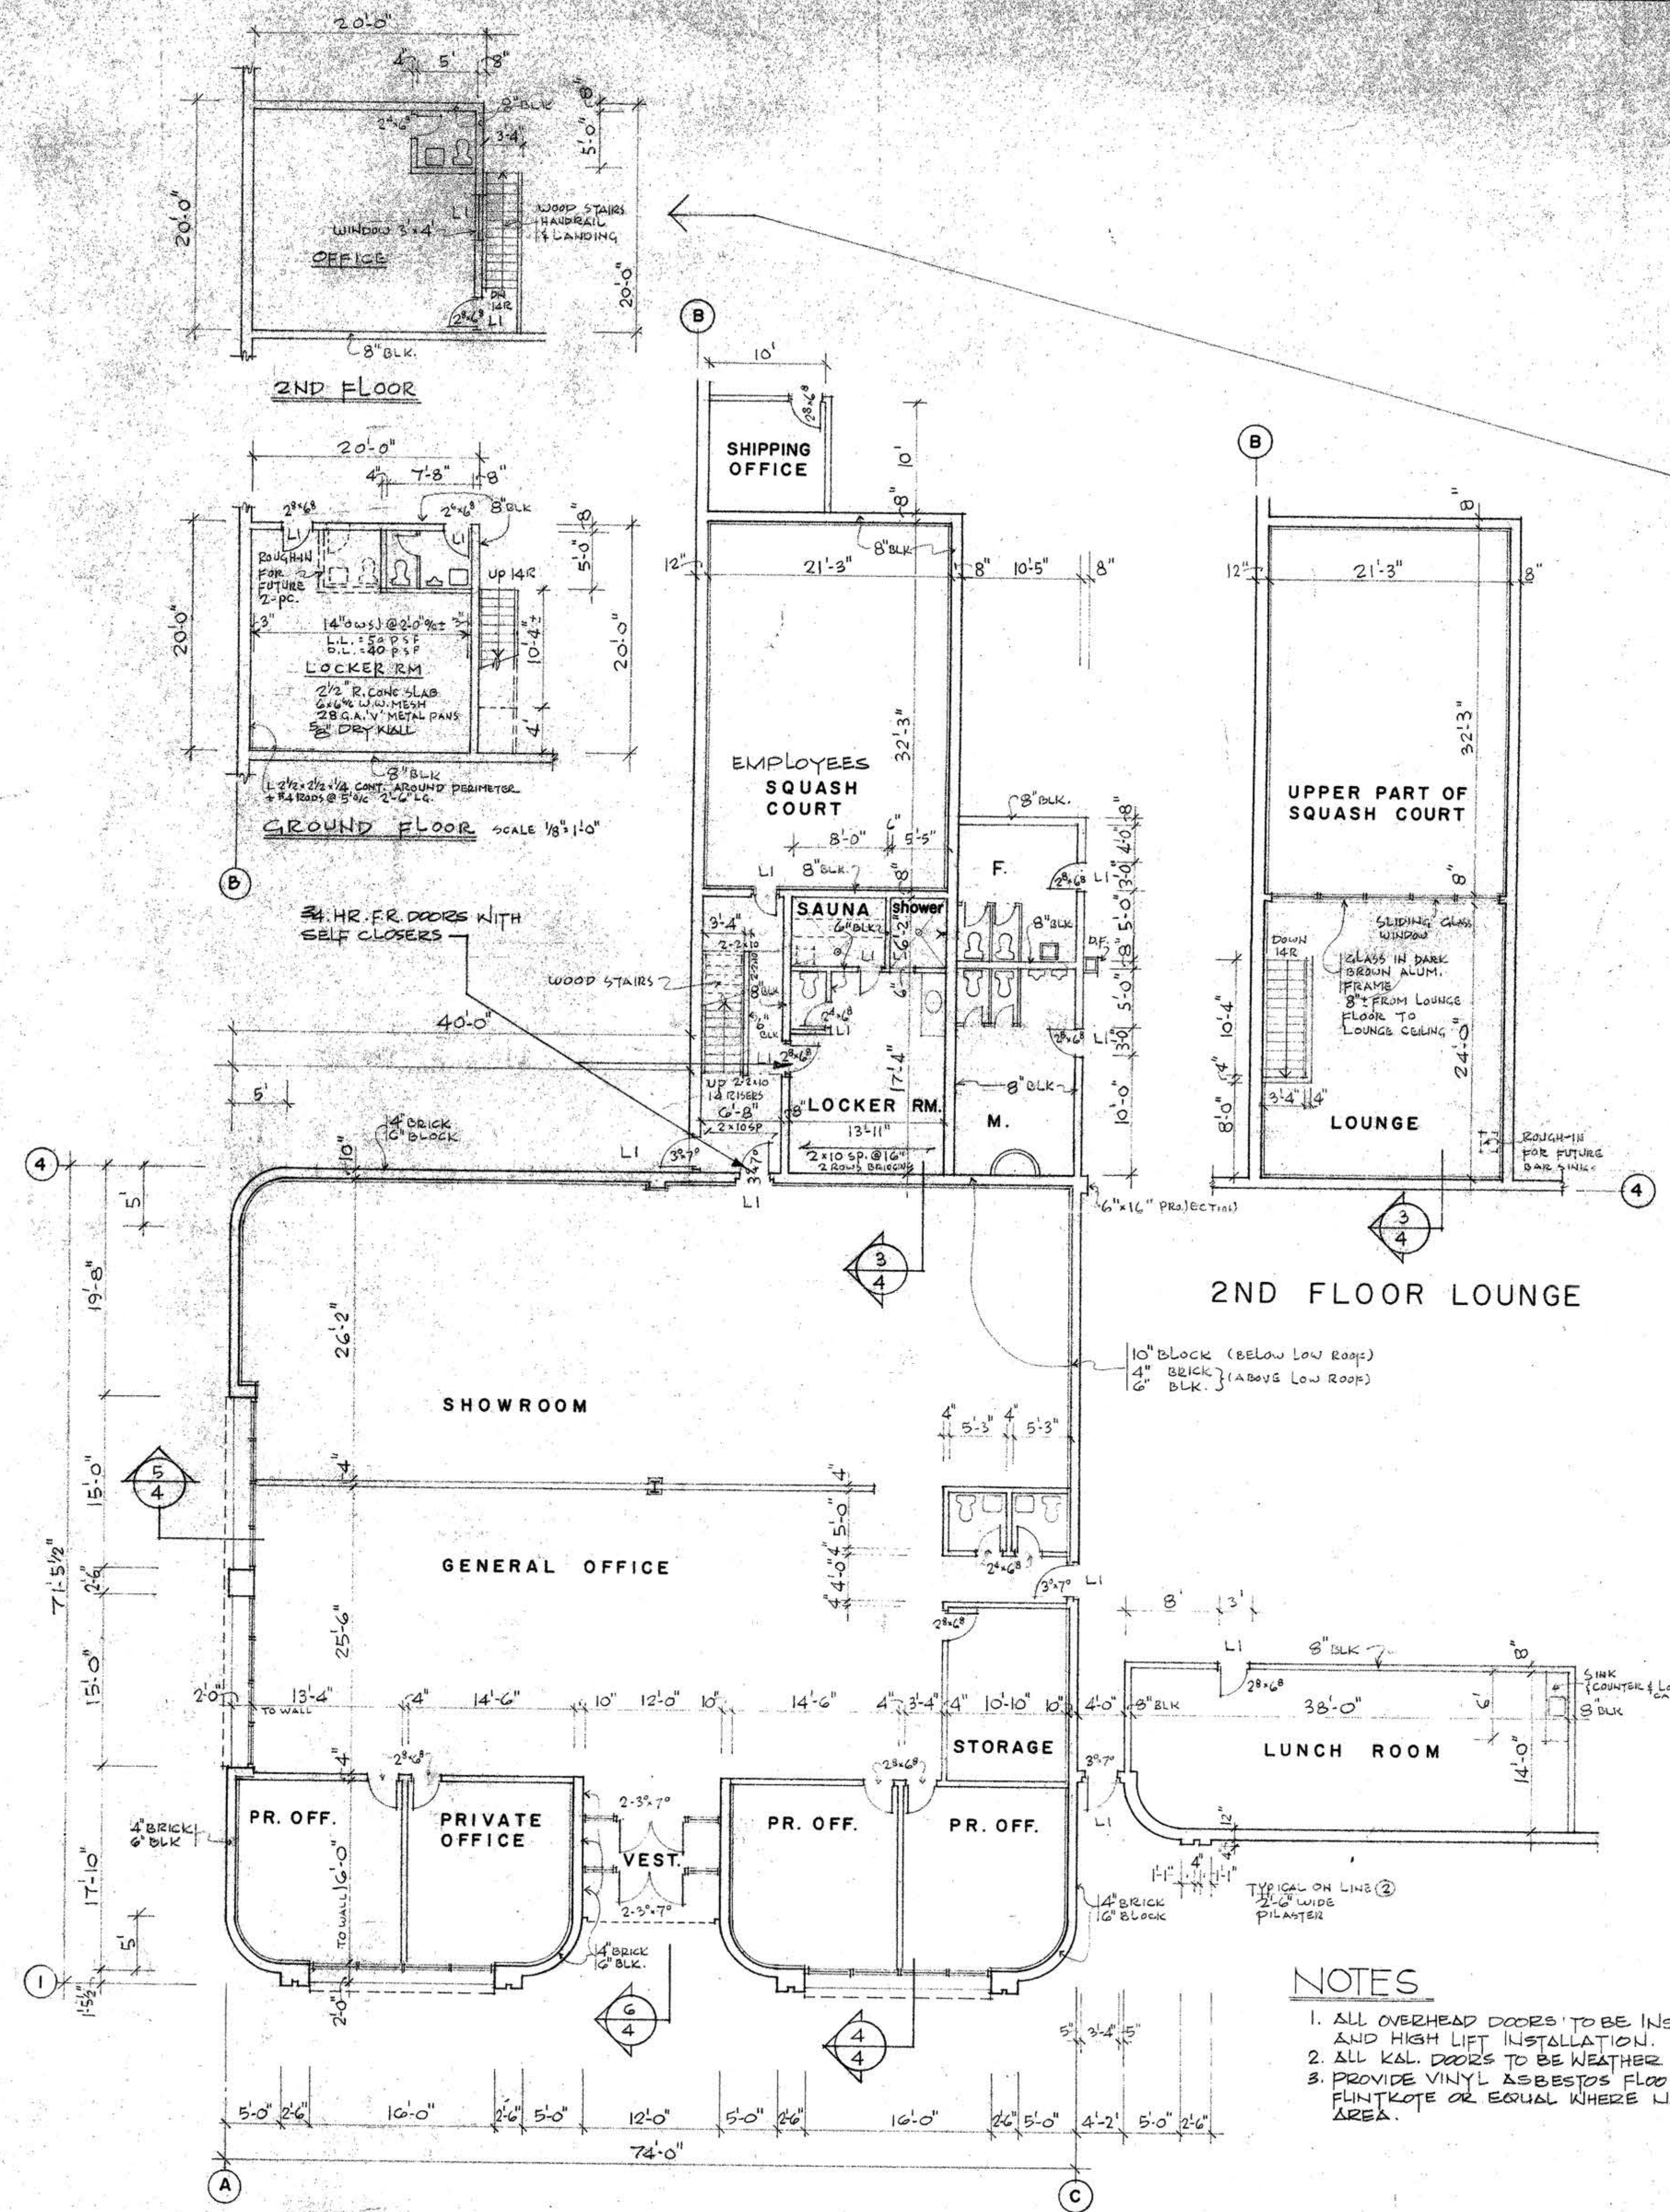

OFFICES, SQUASH & PLANT FACILITIES SCALE 1/8"=1'-0"

**NOTES**

1. ALL OVERHEAD DOORS TO BE INSULATED AND HIGH LIFT INSTALLATION.
2. ALL KAL. DOORS TO BE WEATHER STRIPED.
3. PROVIDE VINYL ASBESTOS FLOOR TILE 0.80 GA FLINTKOTE OR EQUAL WHERE NOTED IN OFFICE AREA.

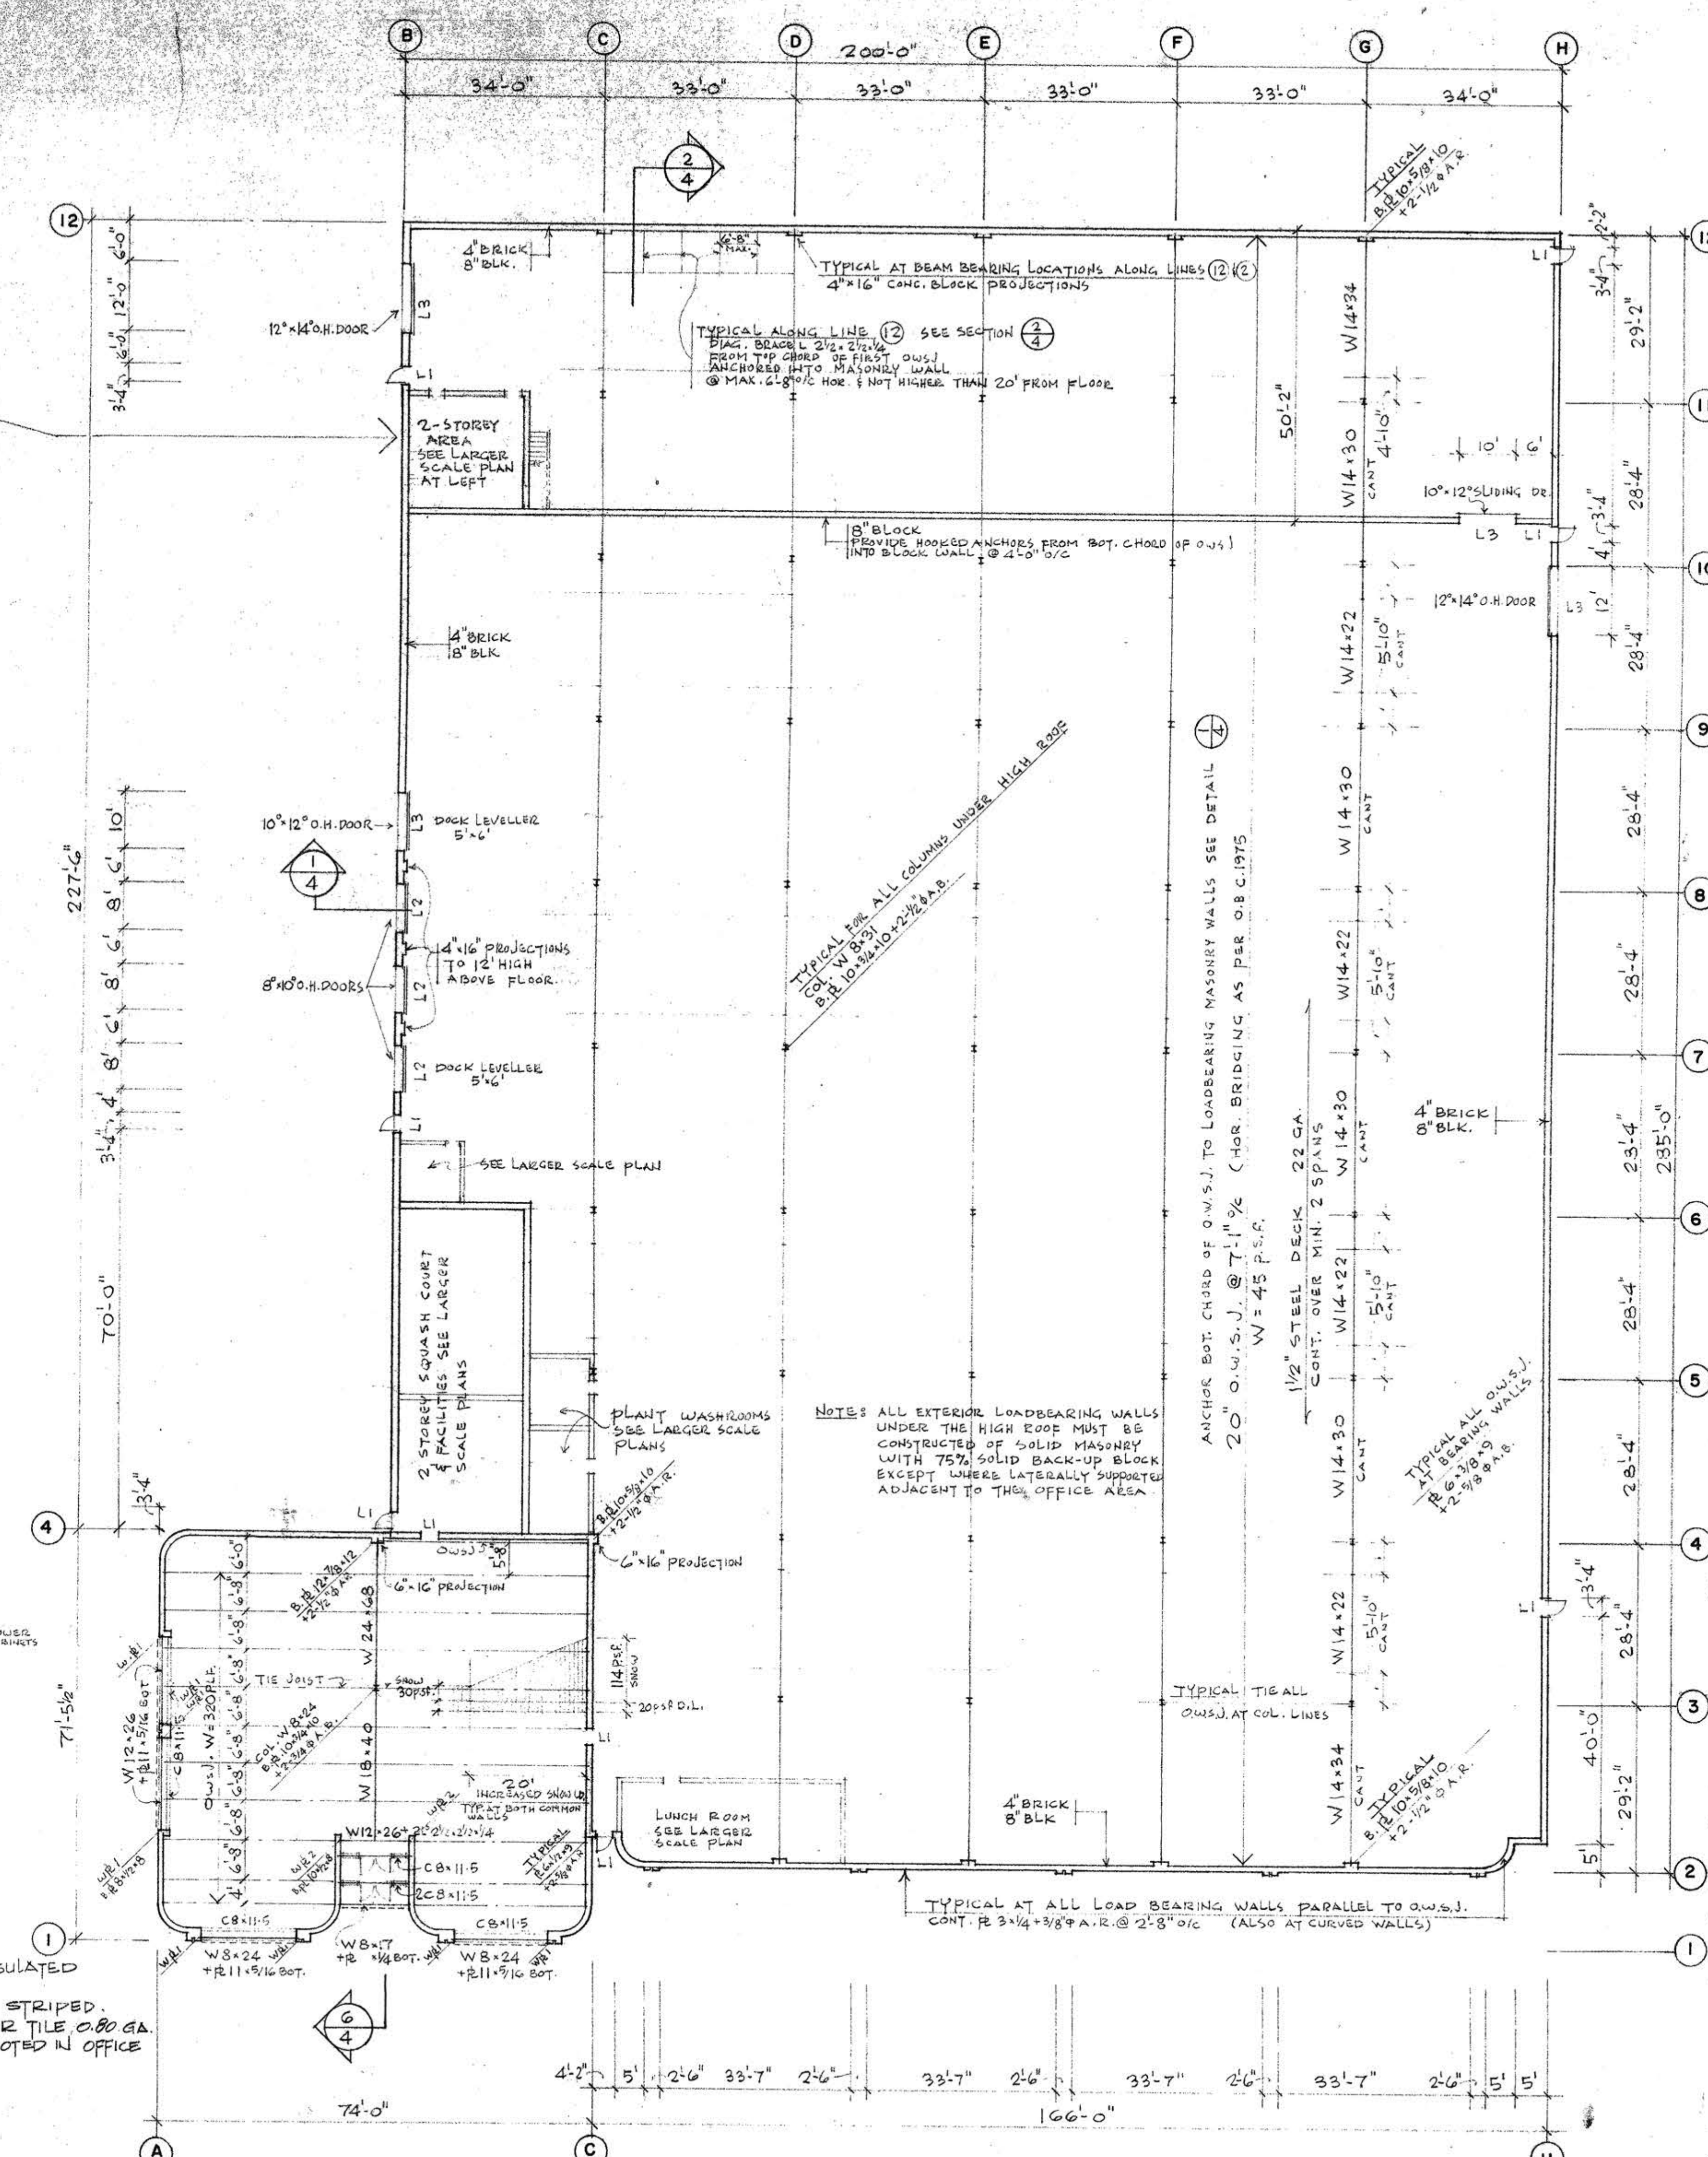

FLOOR PLAN & ROOF FRAMING (OVERALL) SCALE 1/16"=1'-0"

**LINTEL SCHEDULE**

- L1 6" WALL L 3/2" x 5/4" L.L.H.
- 8" WALL 2 1/2" x 3/2" L.L.H.
- 10" WALL 2 1/2" x 4" L.L.H.
- 12" WALL 3 1/2" x 3/2" L.L.H.
- L2 5/8" x 12.5" x 1/2" 11/4" BOT.
- L3 W 8" x 17" x 1/2" 11/4" BOT.

REVISIONS: JULY 10, 1980.  
1. REMOVED WINDOW FROM EXIST WALL OF SHOW ROOM.



**COMINDUS**

BUILDING PLANNING  
DESIGN CONSULTANTS  
59 ROWNTREE MILL ROAD  
WESTON ONT. TEL. 749-6993

**EVERLAST**

CONSTRUCTION  
COMPANY LTD.  
5299 MAINGATE DR.  
MISSISSAUGA TEL. 673-8033

FRICON INDUSTRIES LTD.  
2480  
TEDLO ST.  
MISSISSAUGA ONT.

|           |                            |
|-----------|----------------------------|
| SHEET     | FLOOR PLANS (ROOF FRAMING) |
| TITLE     |                            |
| DRAWN     | DATE                       |
| NO.       | FE 23 1980                 |
| SCALE     | AS NOTED                   |
| PROJECT   | NUMBER                     |
| 8012      |                            |
| SHEET NO. | 3                          |