



GRIFFCO

1701 BARRETT LAKES BLVD.
SUITE 285
KENNESAW, GA 30144
PHONE: (770) 422-5420




11/10/2022

Copyright of Grifco Design/Build Inc. This drawing is the property of Grifco Design/Build Inc. and is submitted in confidence. Any unauthorized use is strictly not permitted.



INDIAN CREEK STUDIOS STAGE BUILDING E

3963 REDAN ROAD,
DEKALB COUNTY, GA

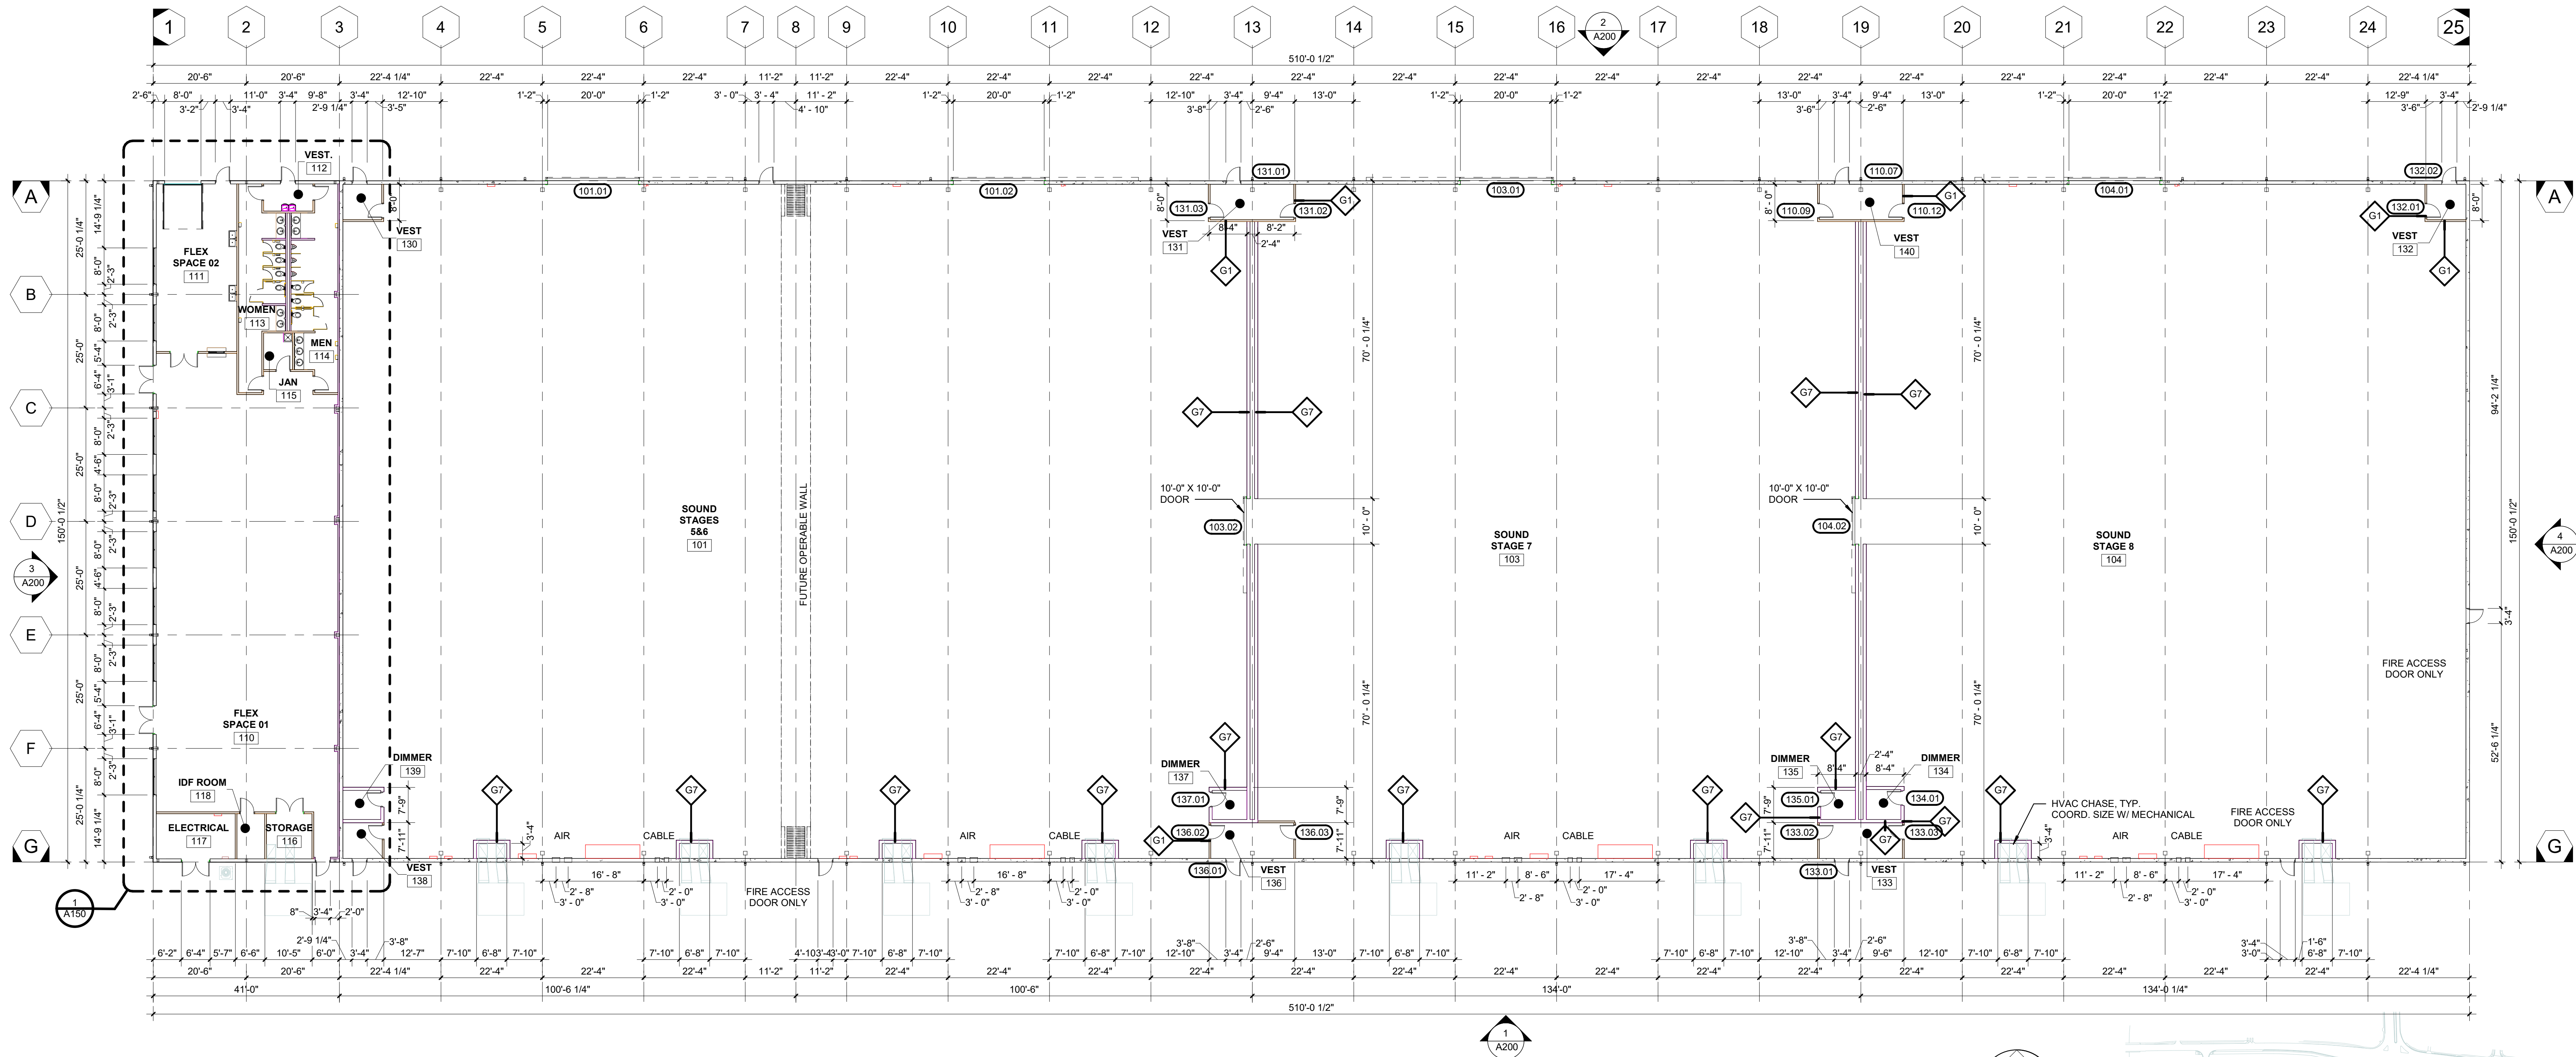

1 OVERALL FLOOR PLAN
A100 SCALE: 1/16" = 1'-0"

KEY PLAN

HEAD METAL STUD TRACK 5/8 GYPSUM BOARD EACH SIDE 3 5/8" METAL STUDS AT MAX. 16" O.C. BASE RESILIENT BASE SEE FINISH SCHEDULE METAL STUD RUNNER TRACK ANCHORED TO SLAB AT MAX. 16" O.C. PLAN SOUND BATT INSULATION AS INDICATED ON PLANS "C" SHAPED METAL STUD AT MAX. 16" O.C. 5/8" GYPSUM BOARD EACH SIDE PARTITION TYPE "G1"	HEAD METAL STUD TRACK 5/8 GYPSUM BOARD EACH SIDE SOUND BATT INSULATION AS INDICATED ON PLANS 3 5/8" METAL STUDS AT MAX. 16" O.C. BASE RESILIENT BASE SEE FINISH SCHEDULE METAL STUD RUNNER TRACK ANCHORED TO SLAB AT MAX. 16" O.C. PLAN "C" SHAPED METAL STUD AT MAX. 16" O.C. BATT INSULATION MIN. R-13 5/8" GYPSUM BOARD EACH SIDE PARTITION TYPE "G2"	HEAD METAL STUD TRACK 5/8 GYPSUM BOARD EACH SIDE 3 5/8" METAL STUDS AT MAX. 16" O.C. BASE RESILIENT BASE SEE FINISH SCHEDULE METAL STUD RUNNER TRACK ANCHORED TO SLAB AT MAX. 16" O.C. PLAN "C" SHAPED METAL STUD AT MAX. 16" O.C. 5/8" GYPSUM BOARD EACH SIDE PARTITION TYPE "G3"	HEAD METAL STUD TRACK 5/8 GYPSUM BOARD EACH SIDE 3 5/8" METAL STUDS AT MAX. 16" O.C. BASE RESILIENT BASE SEE FINISH SCHEDULE METAL STUD RUNNER TRACK ANCHORED TO SLAB AT MAX. 16" O.C. PLAN "C" SHAPED METAL STUD AT MAX. 16" O.C. 5/8" GYPSUM BOARD EACH SIDE PARTITION TYPE "G4"	HEAD METAL STUD RUNNER TRACK, BRACE TO STRUCTURE AT 48" O.C. REFER TO REFLECTED CEILING PLAN FOR CEILING TYPE AND HEIGHT 3 5/8" METAL STUDS AT MAX. 16" O.C. 5/8" GYPSUM BOARD EACH SIDE BASE RESILIENT BASE SEE FINISH SCHEDULE METAL STUD RUNNER TRACK ANCHORED TO SLAB AT MAX. 16" O.C. PLAN "C" SHAPED METAL STUD AT MAX. 16" O.C. 5/8" GYPSUM BOARD EACH SIDE PARTITION TYPE "G5"	HEAD METAL STUD RUNNER TRACK, BRACE TO STRUCTURE AT 48" O.C. REFER TO REFLECTED CEILING PLAN FOR CEILING TYPE AND HEIGHT 3 5/8" METAL STUDS AT MAX. 16" O.C. 5/8" GYPSUM BOARD FINISH SIDE BASE RESILIENT BASE SEE FINISH SCHEDULE METAL STUD RUNNER TRACK ANCHORED TO SLAB AT MAX. 16" O.C. PLAN "C" SHAPED METAL STUD AT MAX. 16" O.C. 5/8" GYPSUM BOARD FINISH SIDE PARTITION TYPE "G6"	HEAD METAL STUD TRACK 5/8 GYPSUM BOARD FINISH SIDE SOUND BATT INSULATION AS INDICATED ON PLANS 8" METAL STUDS AT MAX. 16" O.C. BASE RESILIENT BASE SEE FINISH SCHEDULE METAL STUD RUNNER TRACK ANCHORED TO SLAB AT MAX. 16" O.C. PLAN "C" SHAPED METAL STUD AT MAX. 16" O.C. BATT INSULATION MIN. R-13 5/8" GYPSUM BOARD FINISH SIDE PARTITION TYPE "G7"	T1 9" CONCRETE TILT- UP WALL PANEL CONCRETE TILT-UP WALL PARTITION TYPE "T1"
--	--	--	--	--	--	--	--

PERMIT	02/22/22
COMMENTS	06/23/22
COMMENTS	08/23/22
ELEC COORD	10/05/22

JOB NUMBER: 2021-277

OVERALL FLOOR PLAN

SHEET NUMBER: A100