


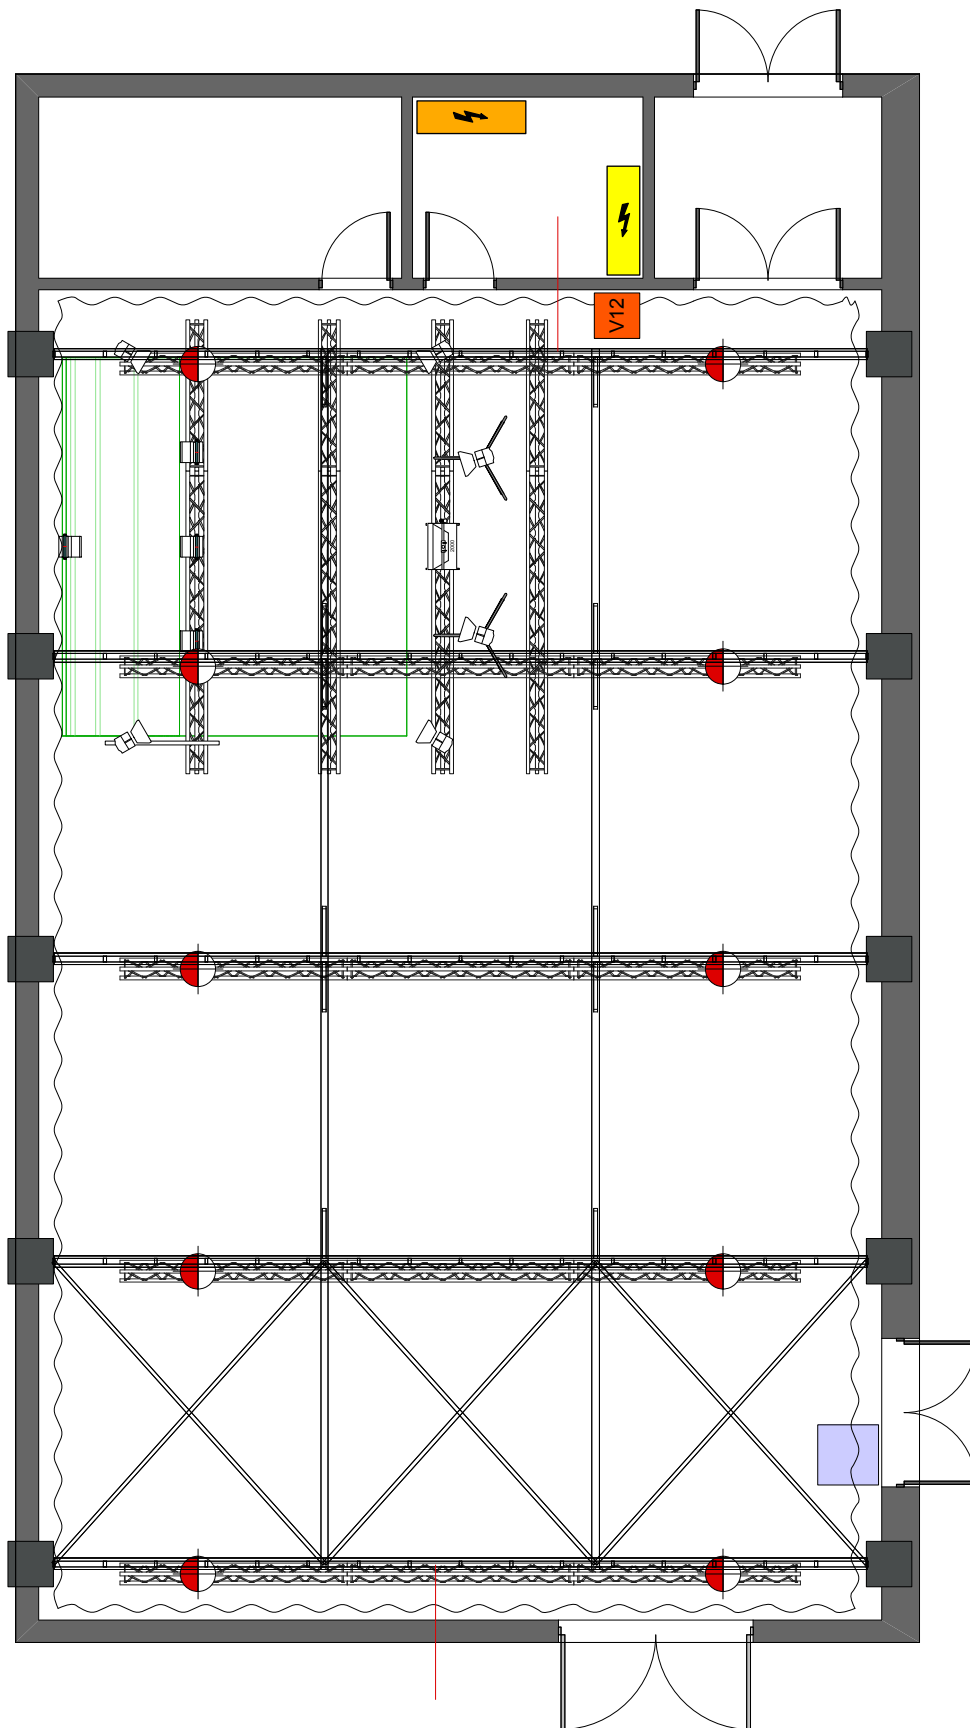

 AED Studios Fabriekstraat 38 2547 Lint Belgium www.aedstudios.com	Studio/Room	Studio 05	Papersize A4
	Plan type	Empty Plot	Units [mm]
			Scale 1:100
			Version V1