
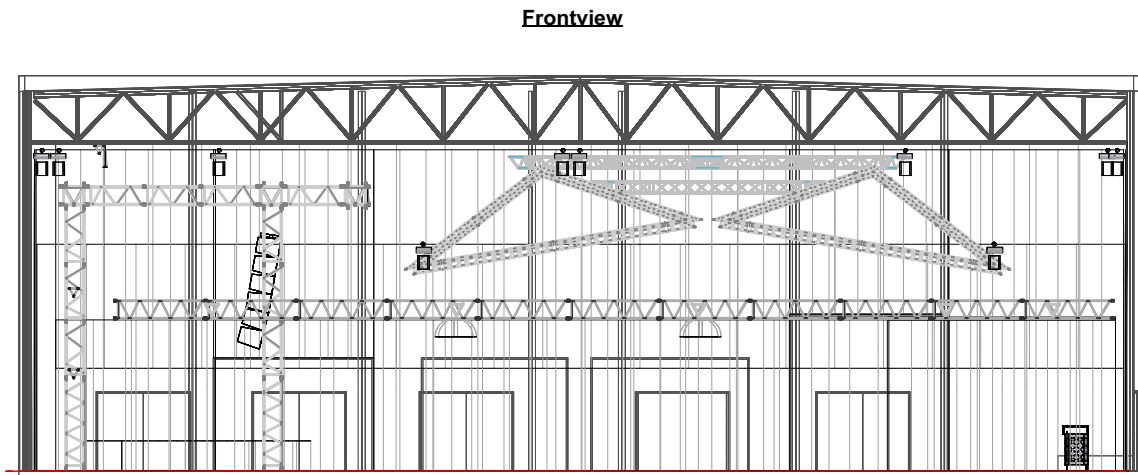
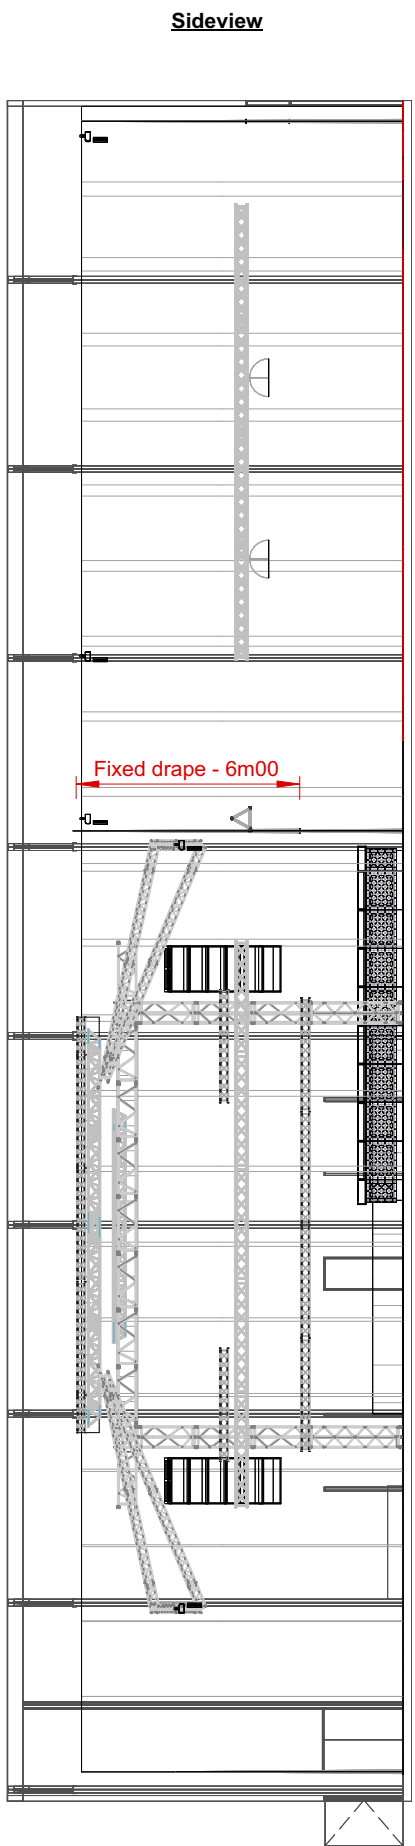


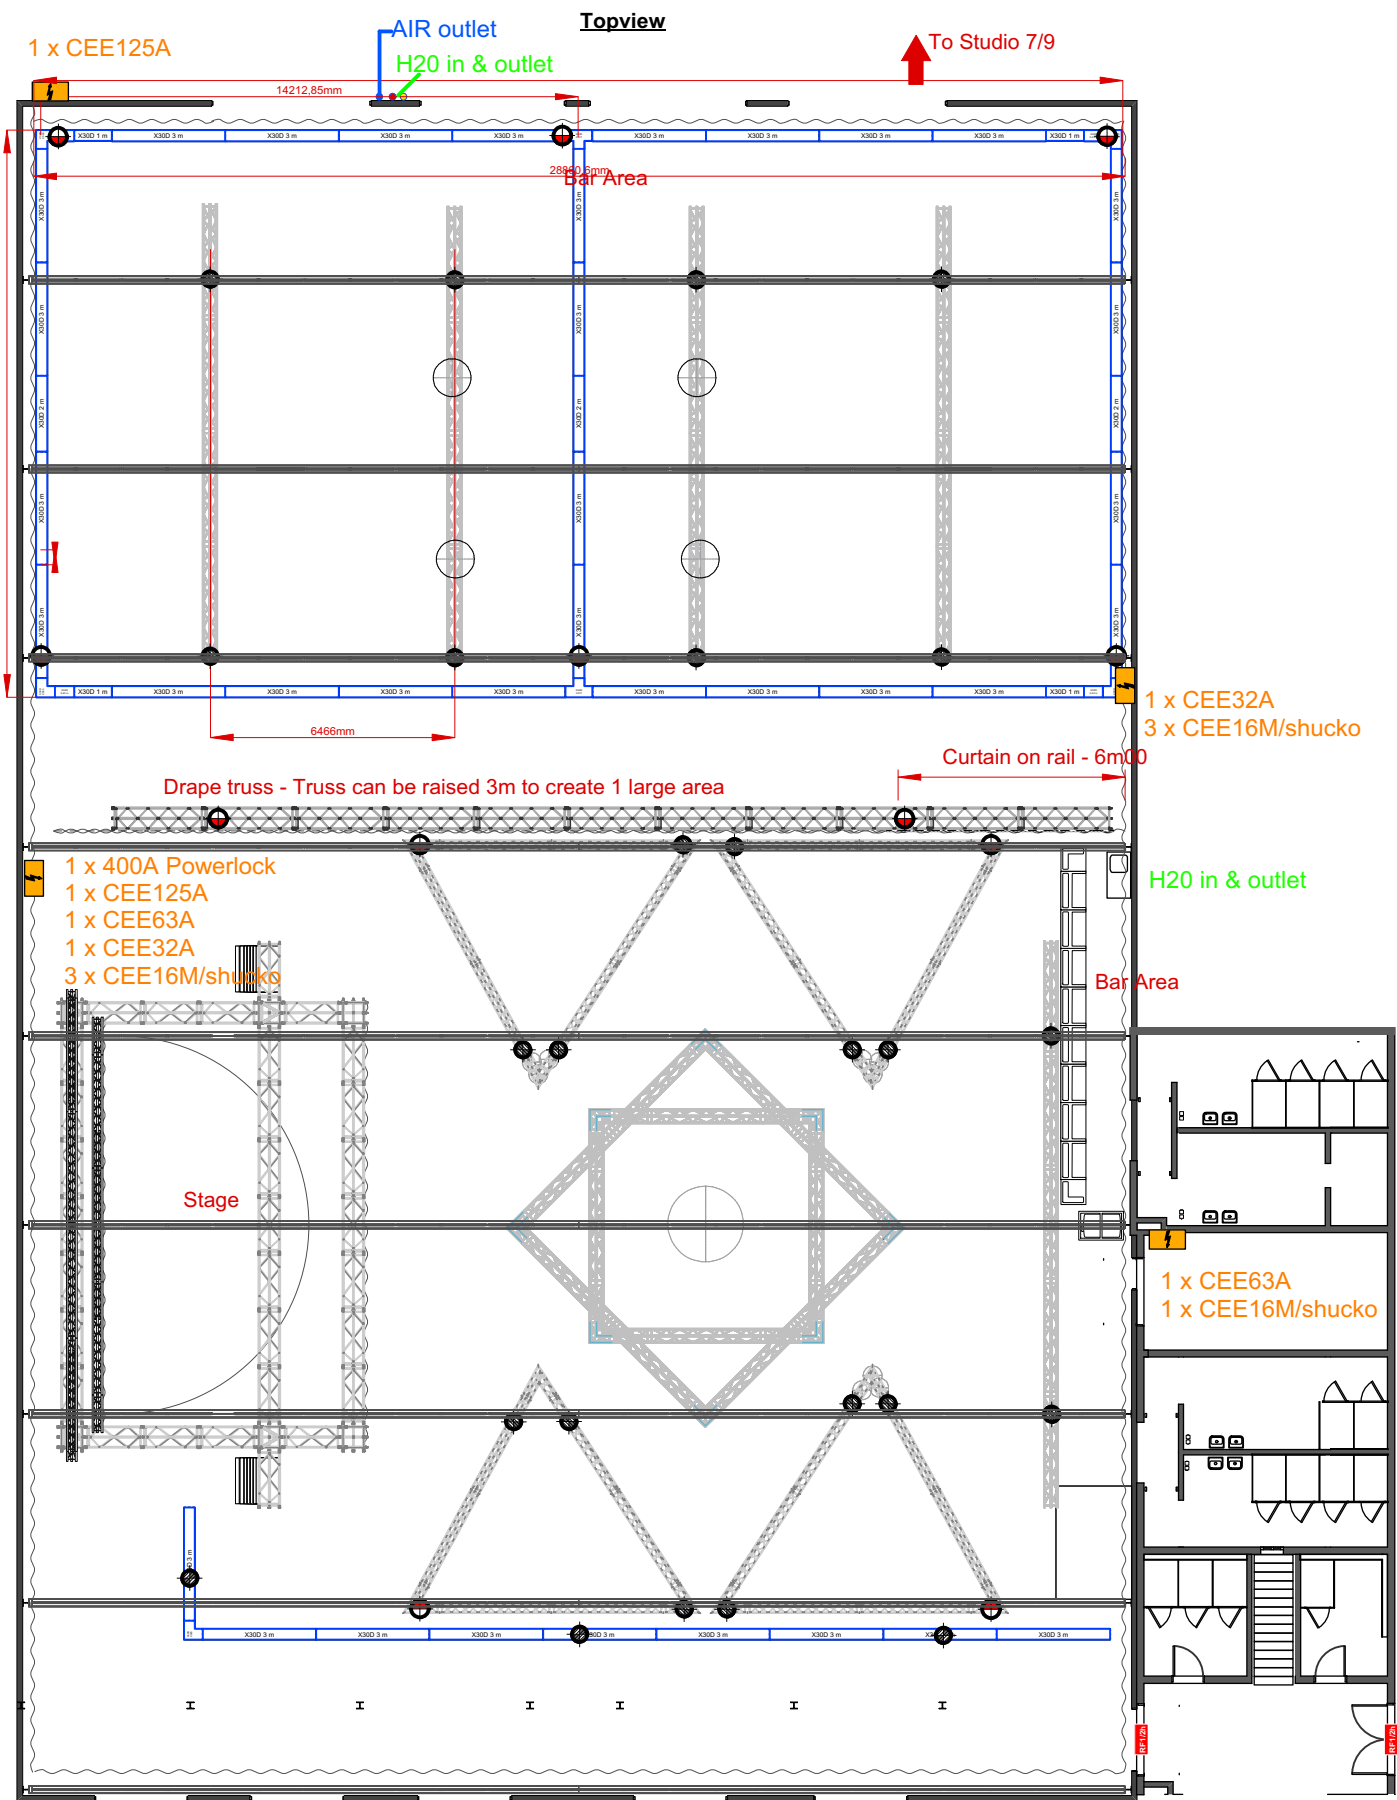

MATERIAL LIST STUDIO 16 - LIGHTS

ELECTRICITY (Power outlets)

01 x 400 A
01 x 125 A
01 x 63 A
01 x 32 A
max free power : 100 KVA !!!

MATERIAL LIST STAGE (VIDEO)

01 x Front Projection screen
6,48 x 3,65 m
Behind a curtain on rails.

01 x Panasonic PTDZ12 000
Connected to Barco
PDS902 Switcher

MATERIAL LIST STAGE (AUDIO)

Main PA System =
BOSE SM20 (6 cabinets/side)
2 x JBL VRX (infill Mid truss)
BOSE SMS118 (4 SUBS /side)

01 x Large Mirrorball (2m00)

12 x Mirrorball (0m50)



AED Studios
Fabriekstraat 38
2547 Lint
Belgium
www.aedstudios.com

Studio/Room

Studio 16

Plan type

Technical Overview

Papersize
A3

Units
[mm]

Scale
1:200

Version
V2019