


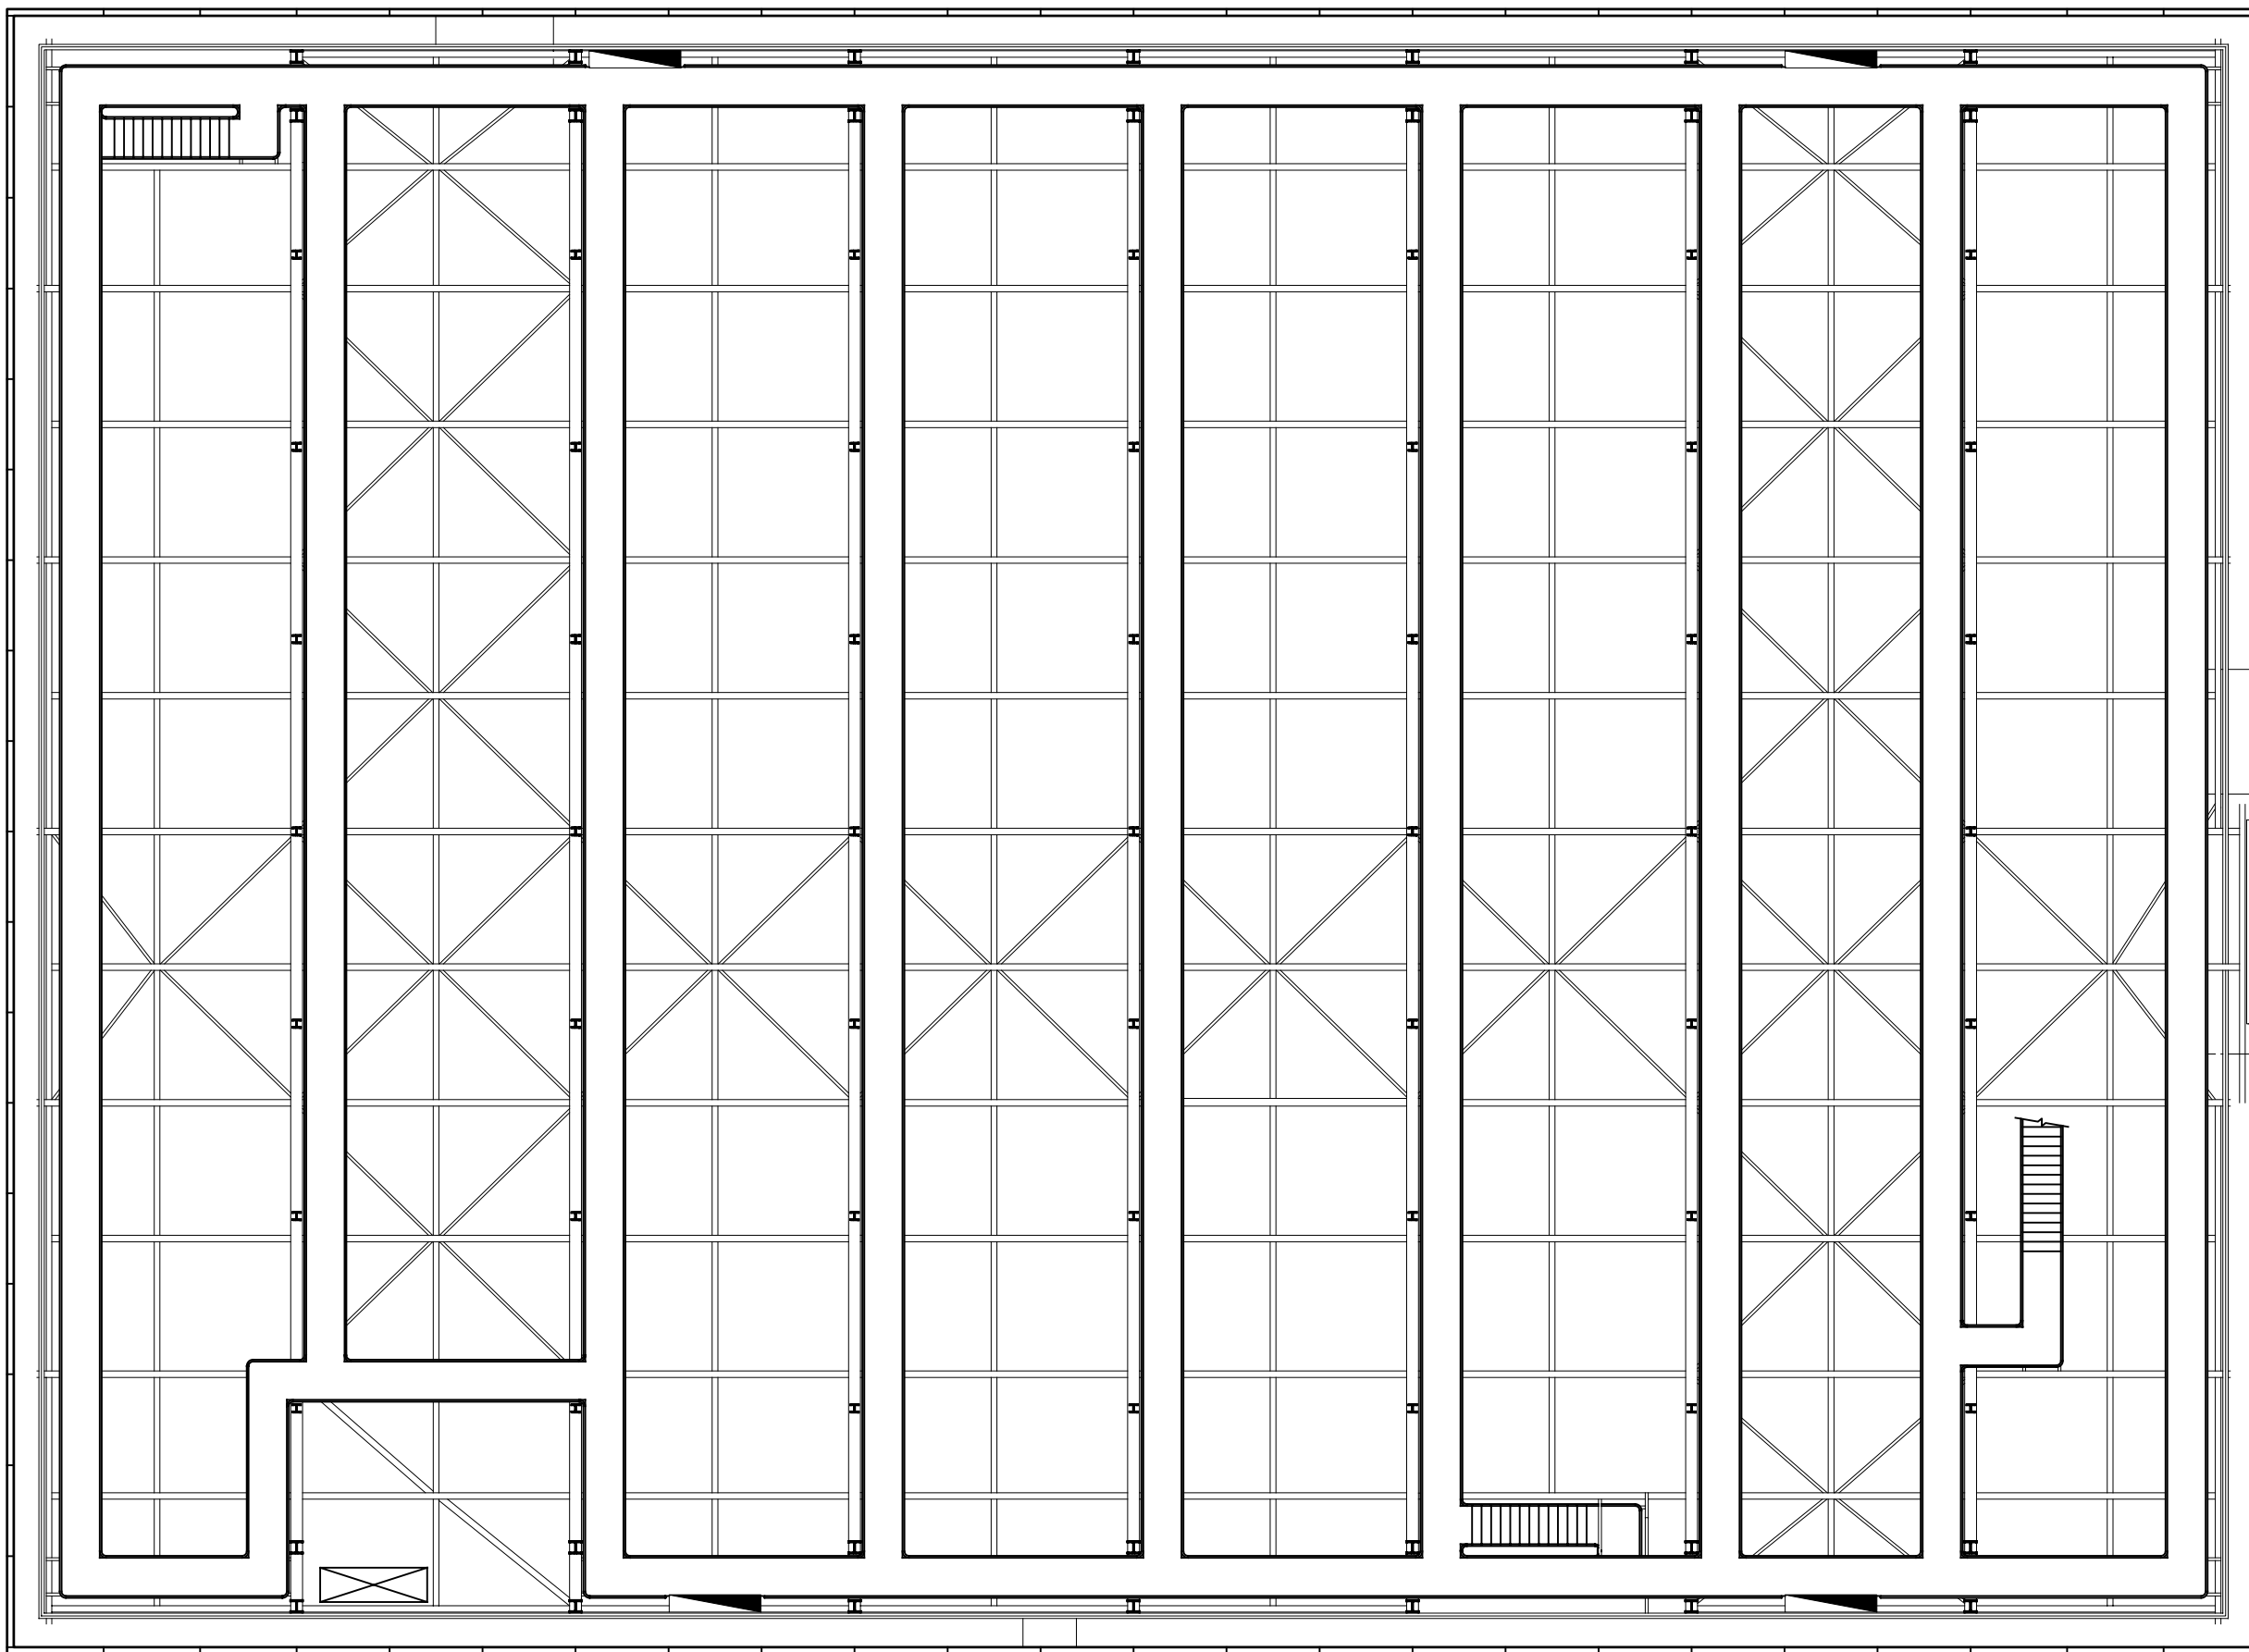

REFLECTED CEILING PLAN STUDIO ONE (1)



STUDIO ONE (1)
REFLECTED CEILING PLAN
NOT TO SCALE (REFER CAD DRAWING)