




REFLECTED CEILING PLAN STUDIO TWO (2)

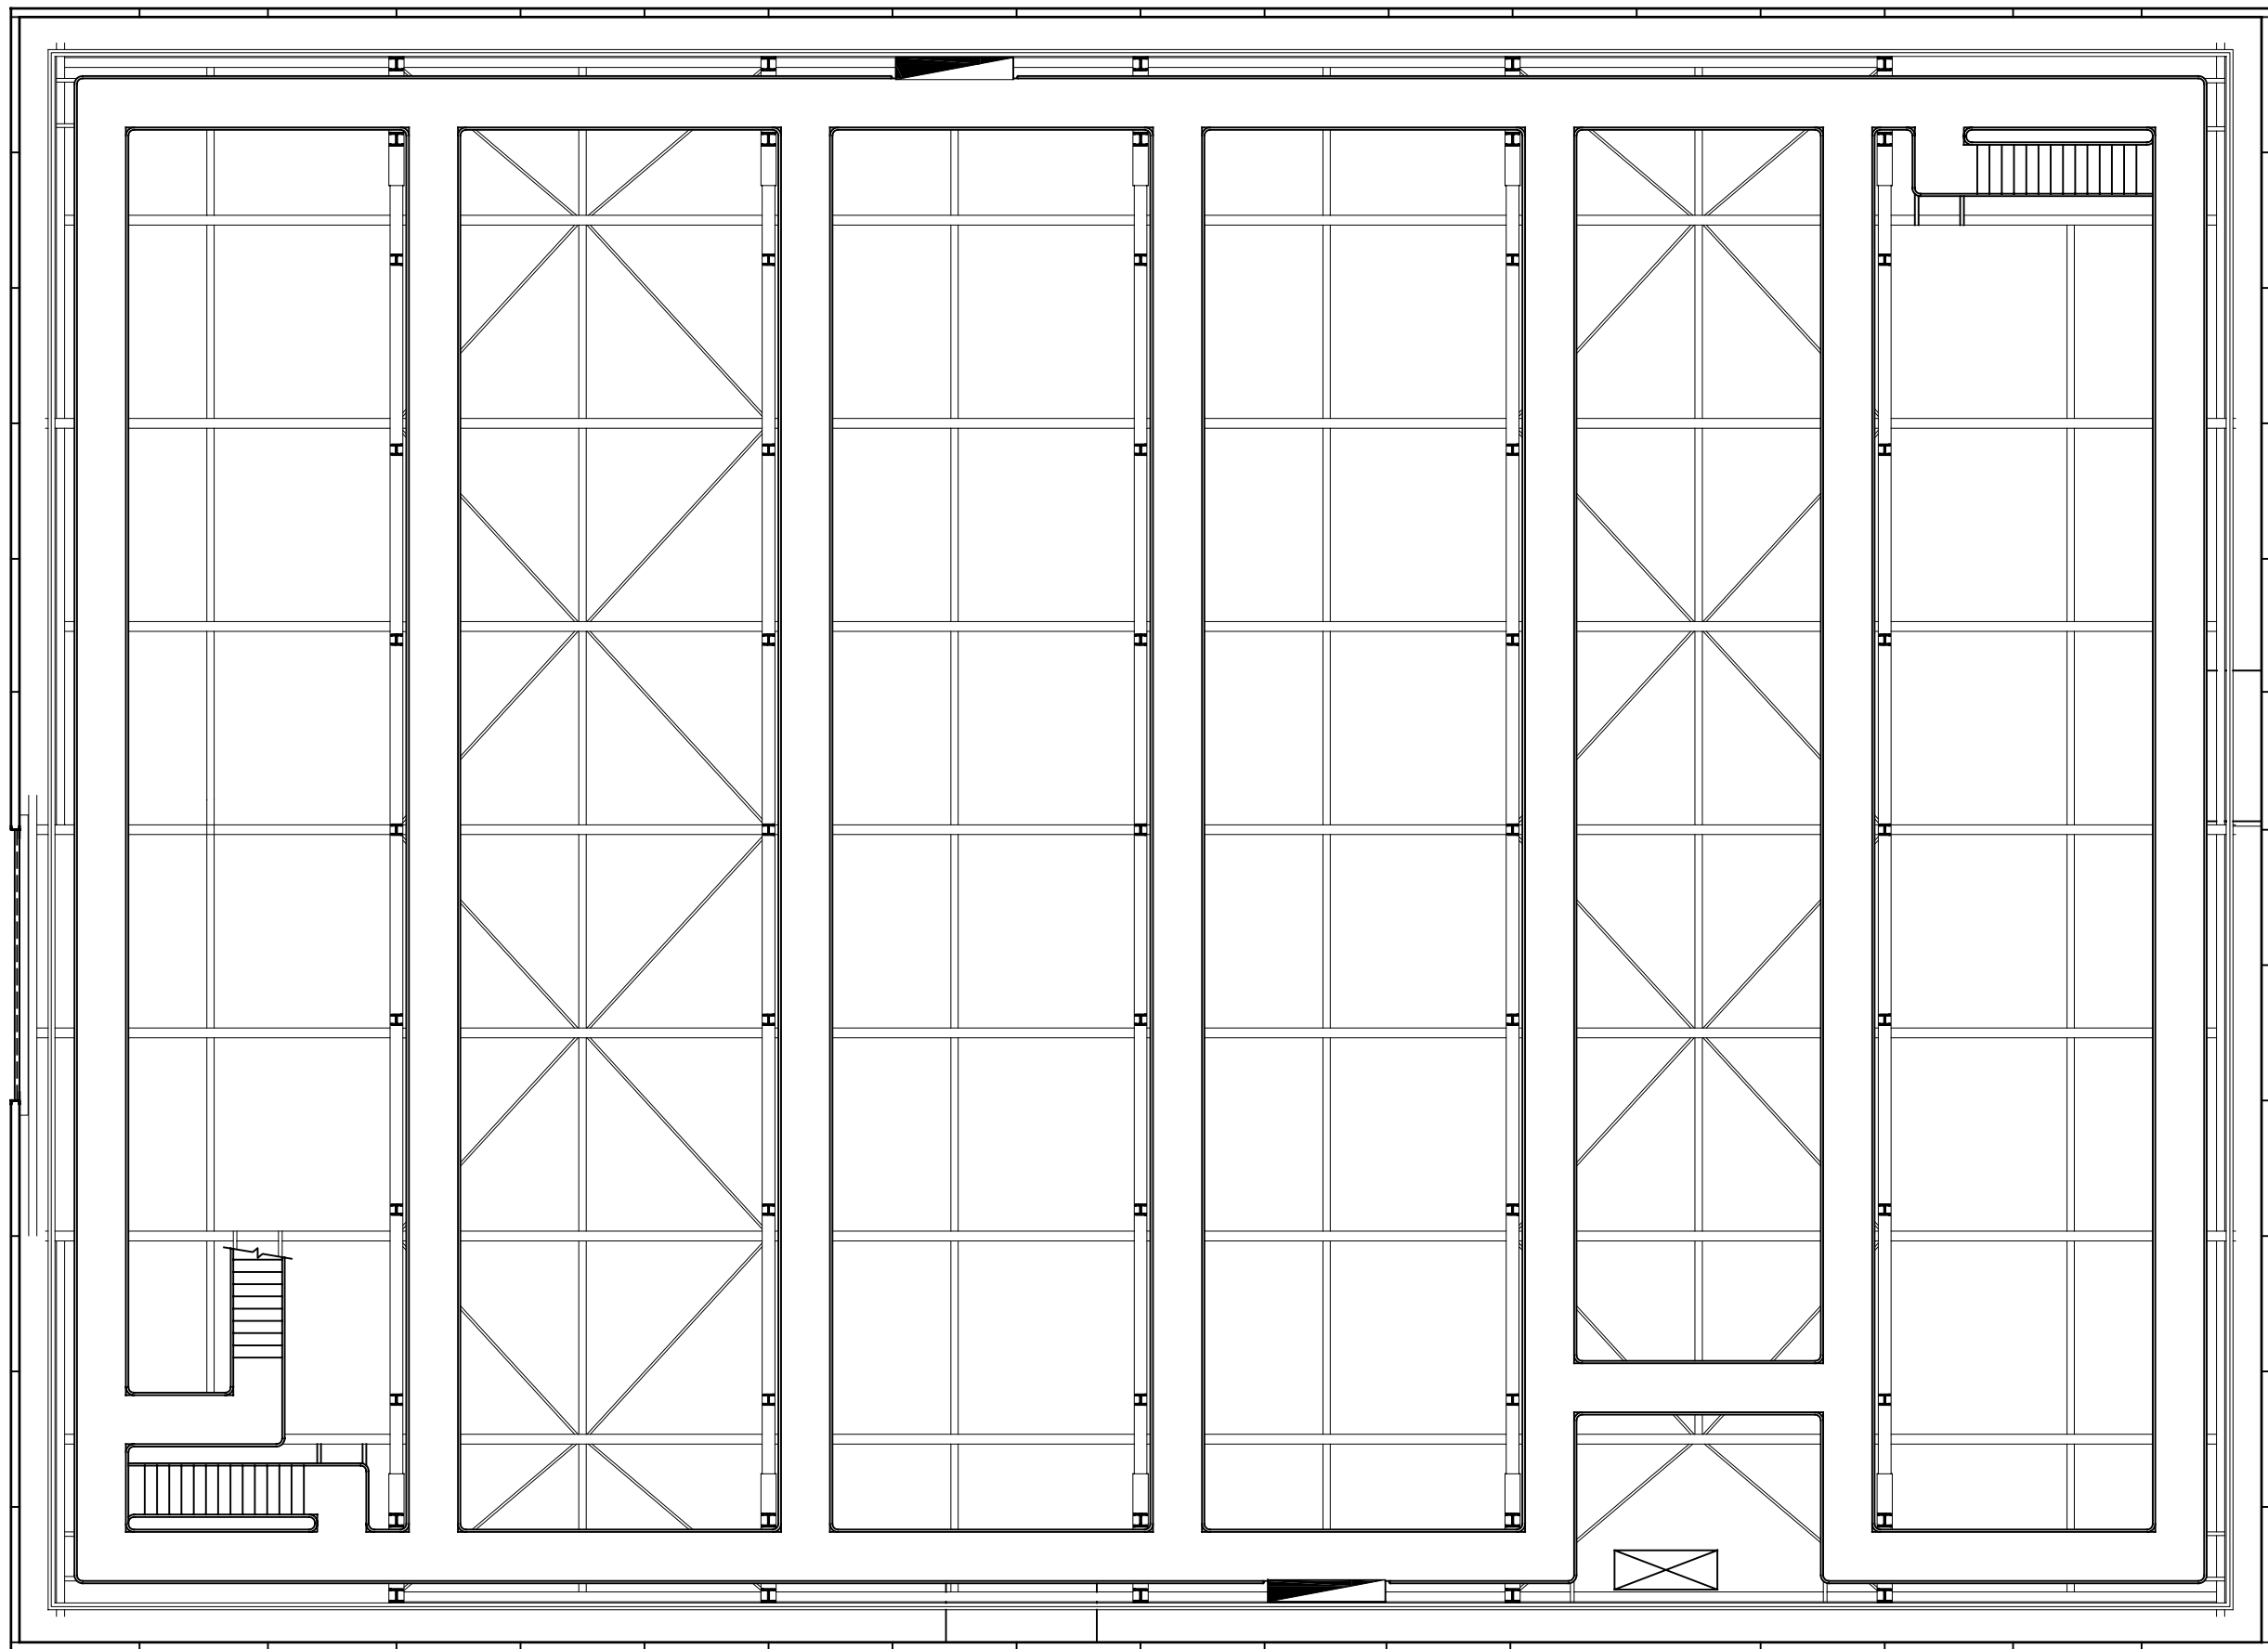

STUDIO TWO (2)
REFLECTED CEILING PLAN
NOT TO SCALE (REFER CAD DRAWING)