


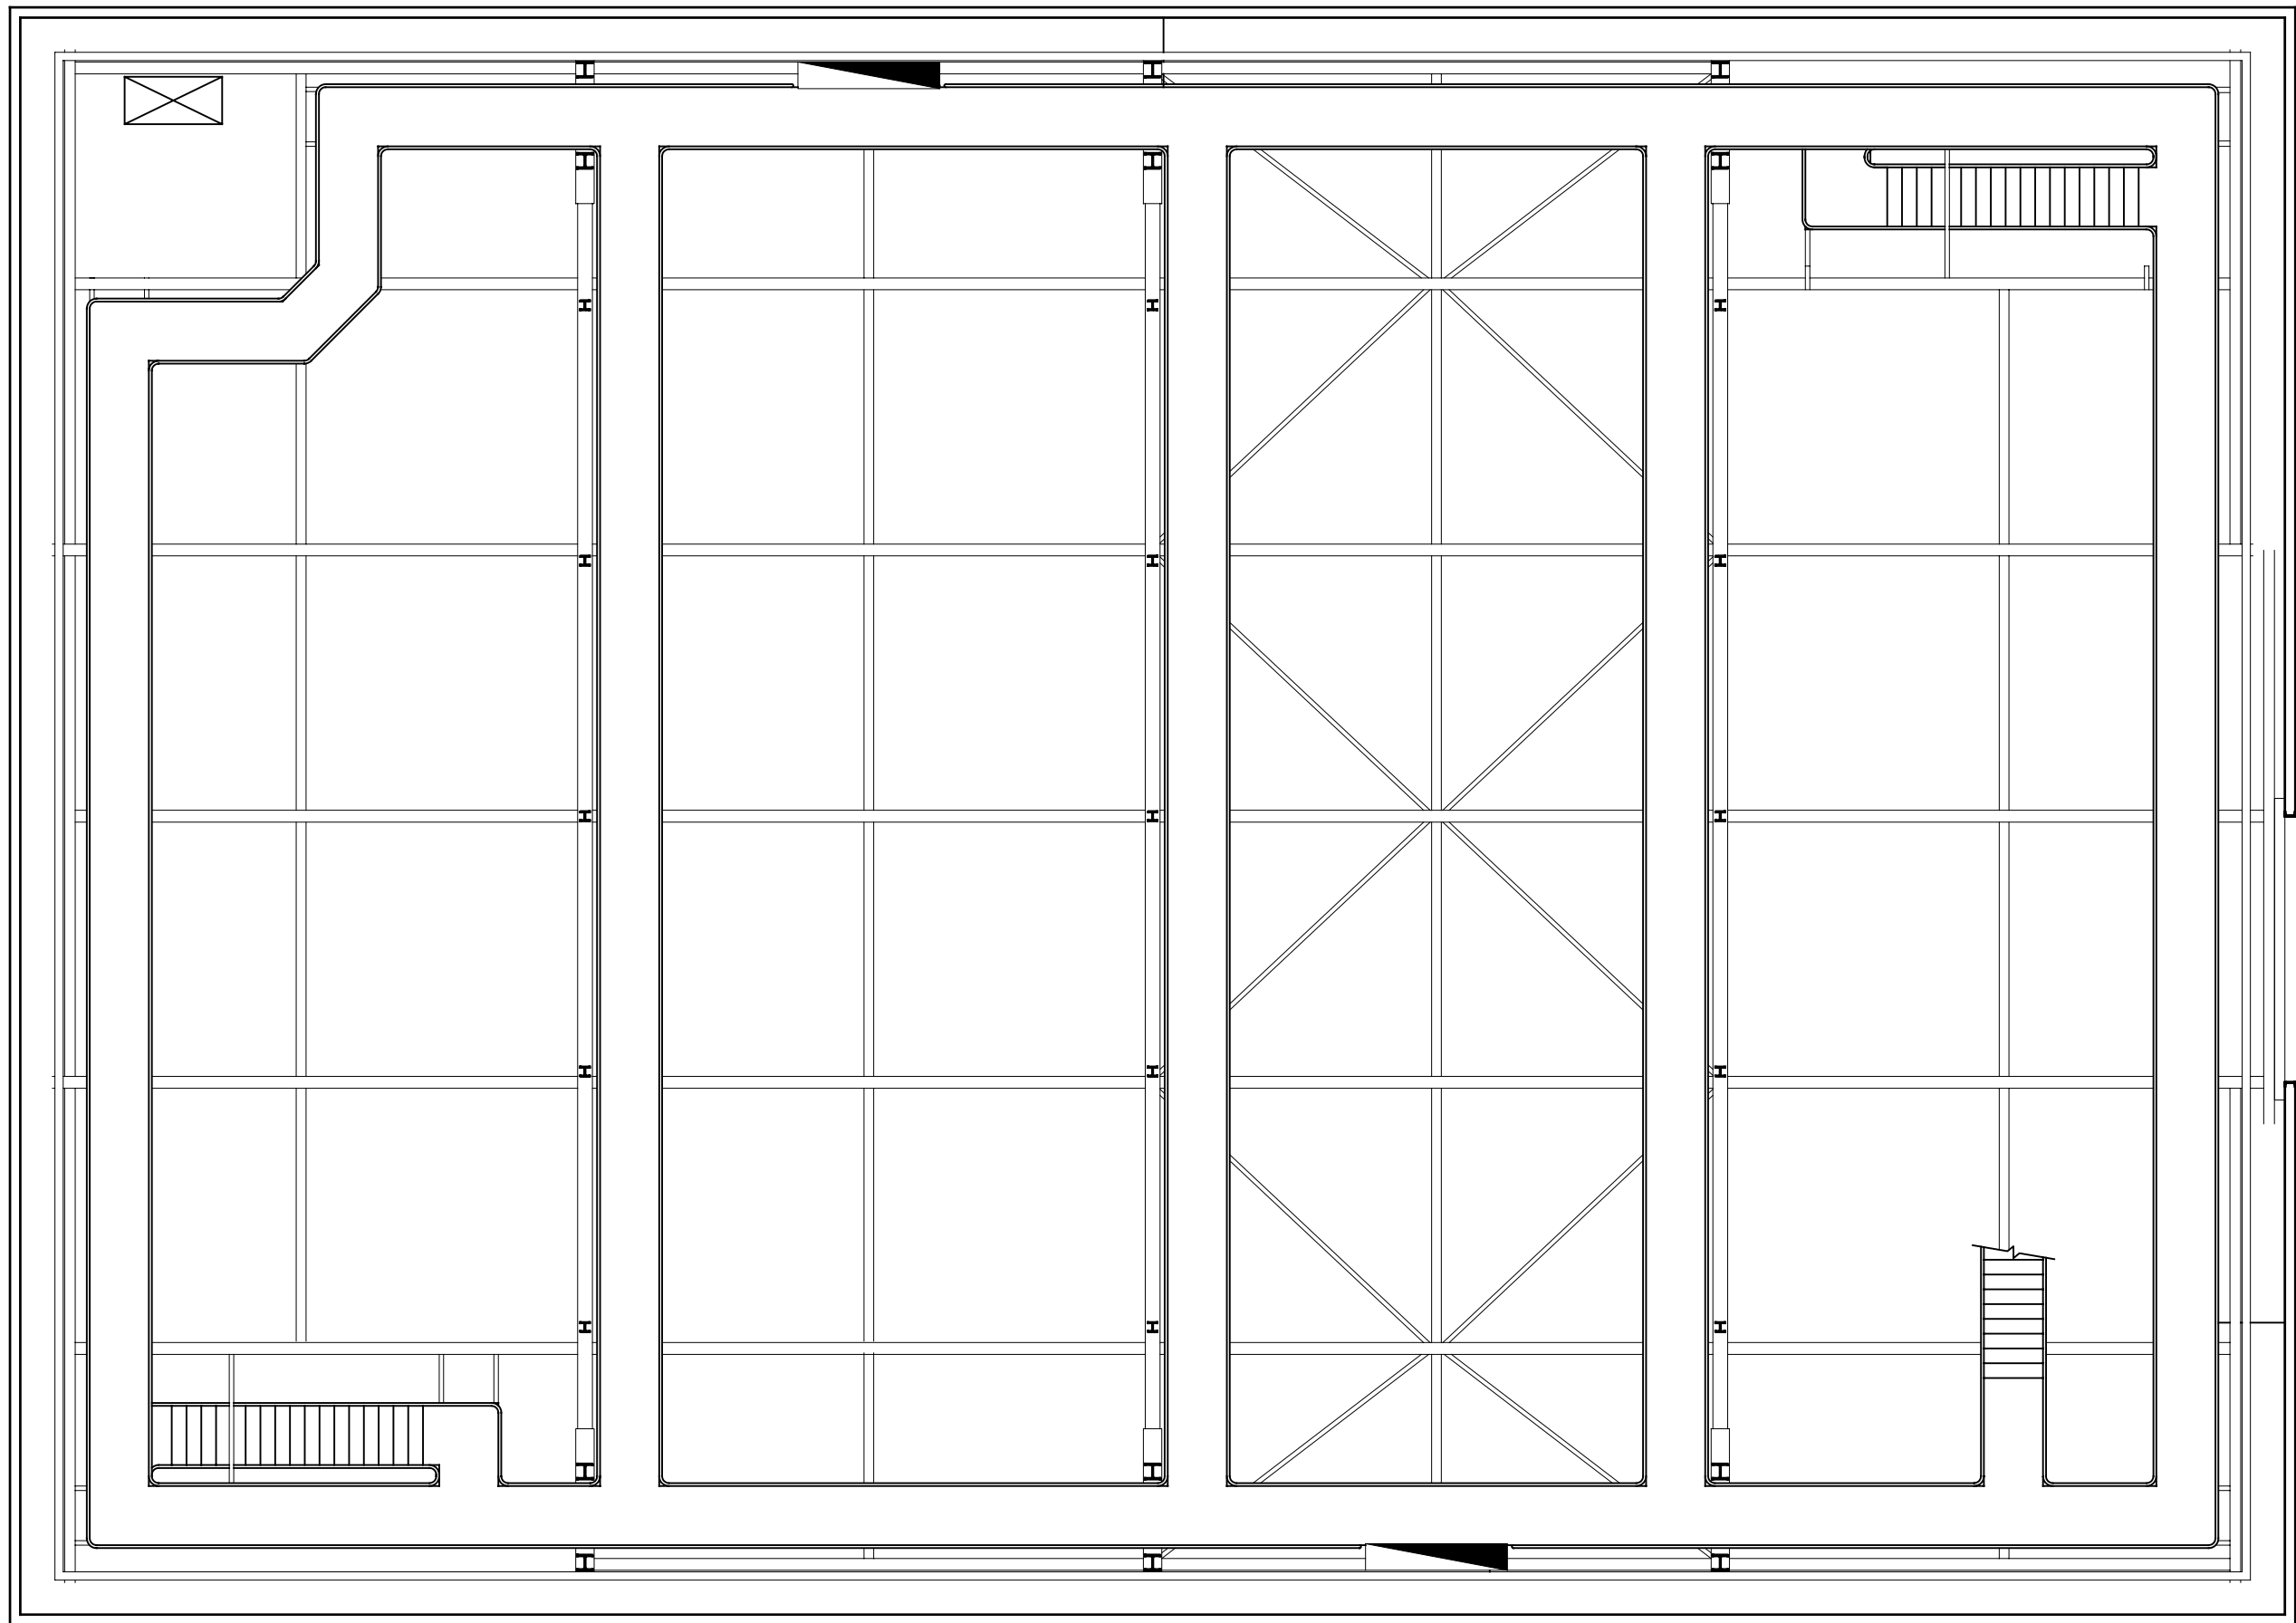

REFLECTED CEILING PLAN STUDIO FOUR (4)



STUDIO FOUR (4)
REFLECTED CEILING PLAN
NOT TO SCALE (REFER CAD DRAWING)