


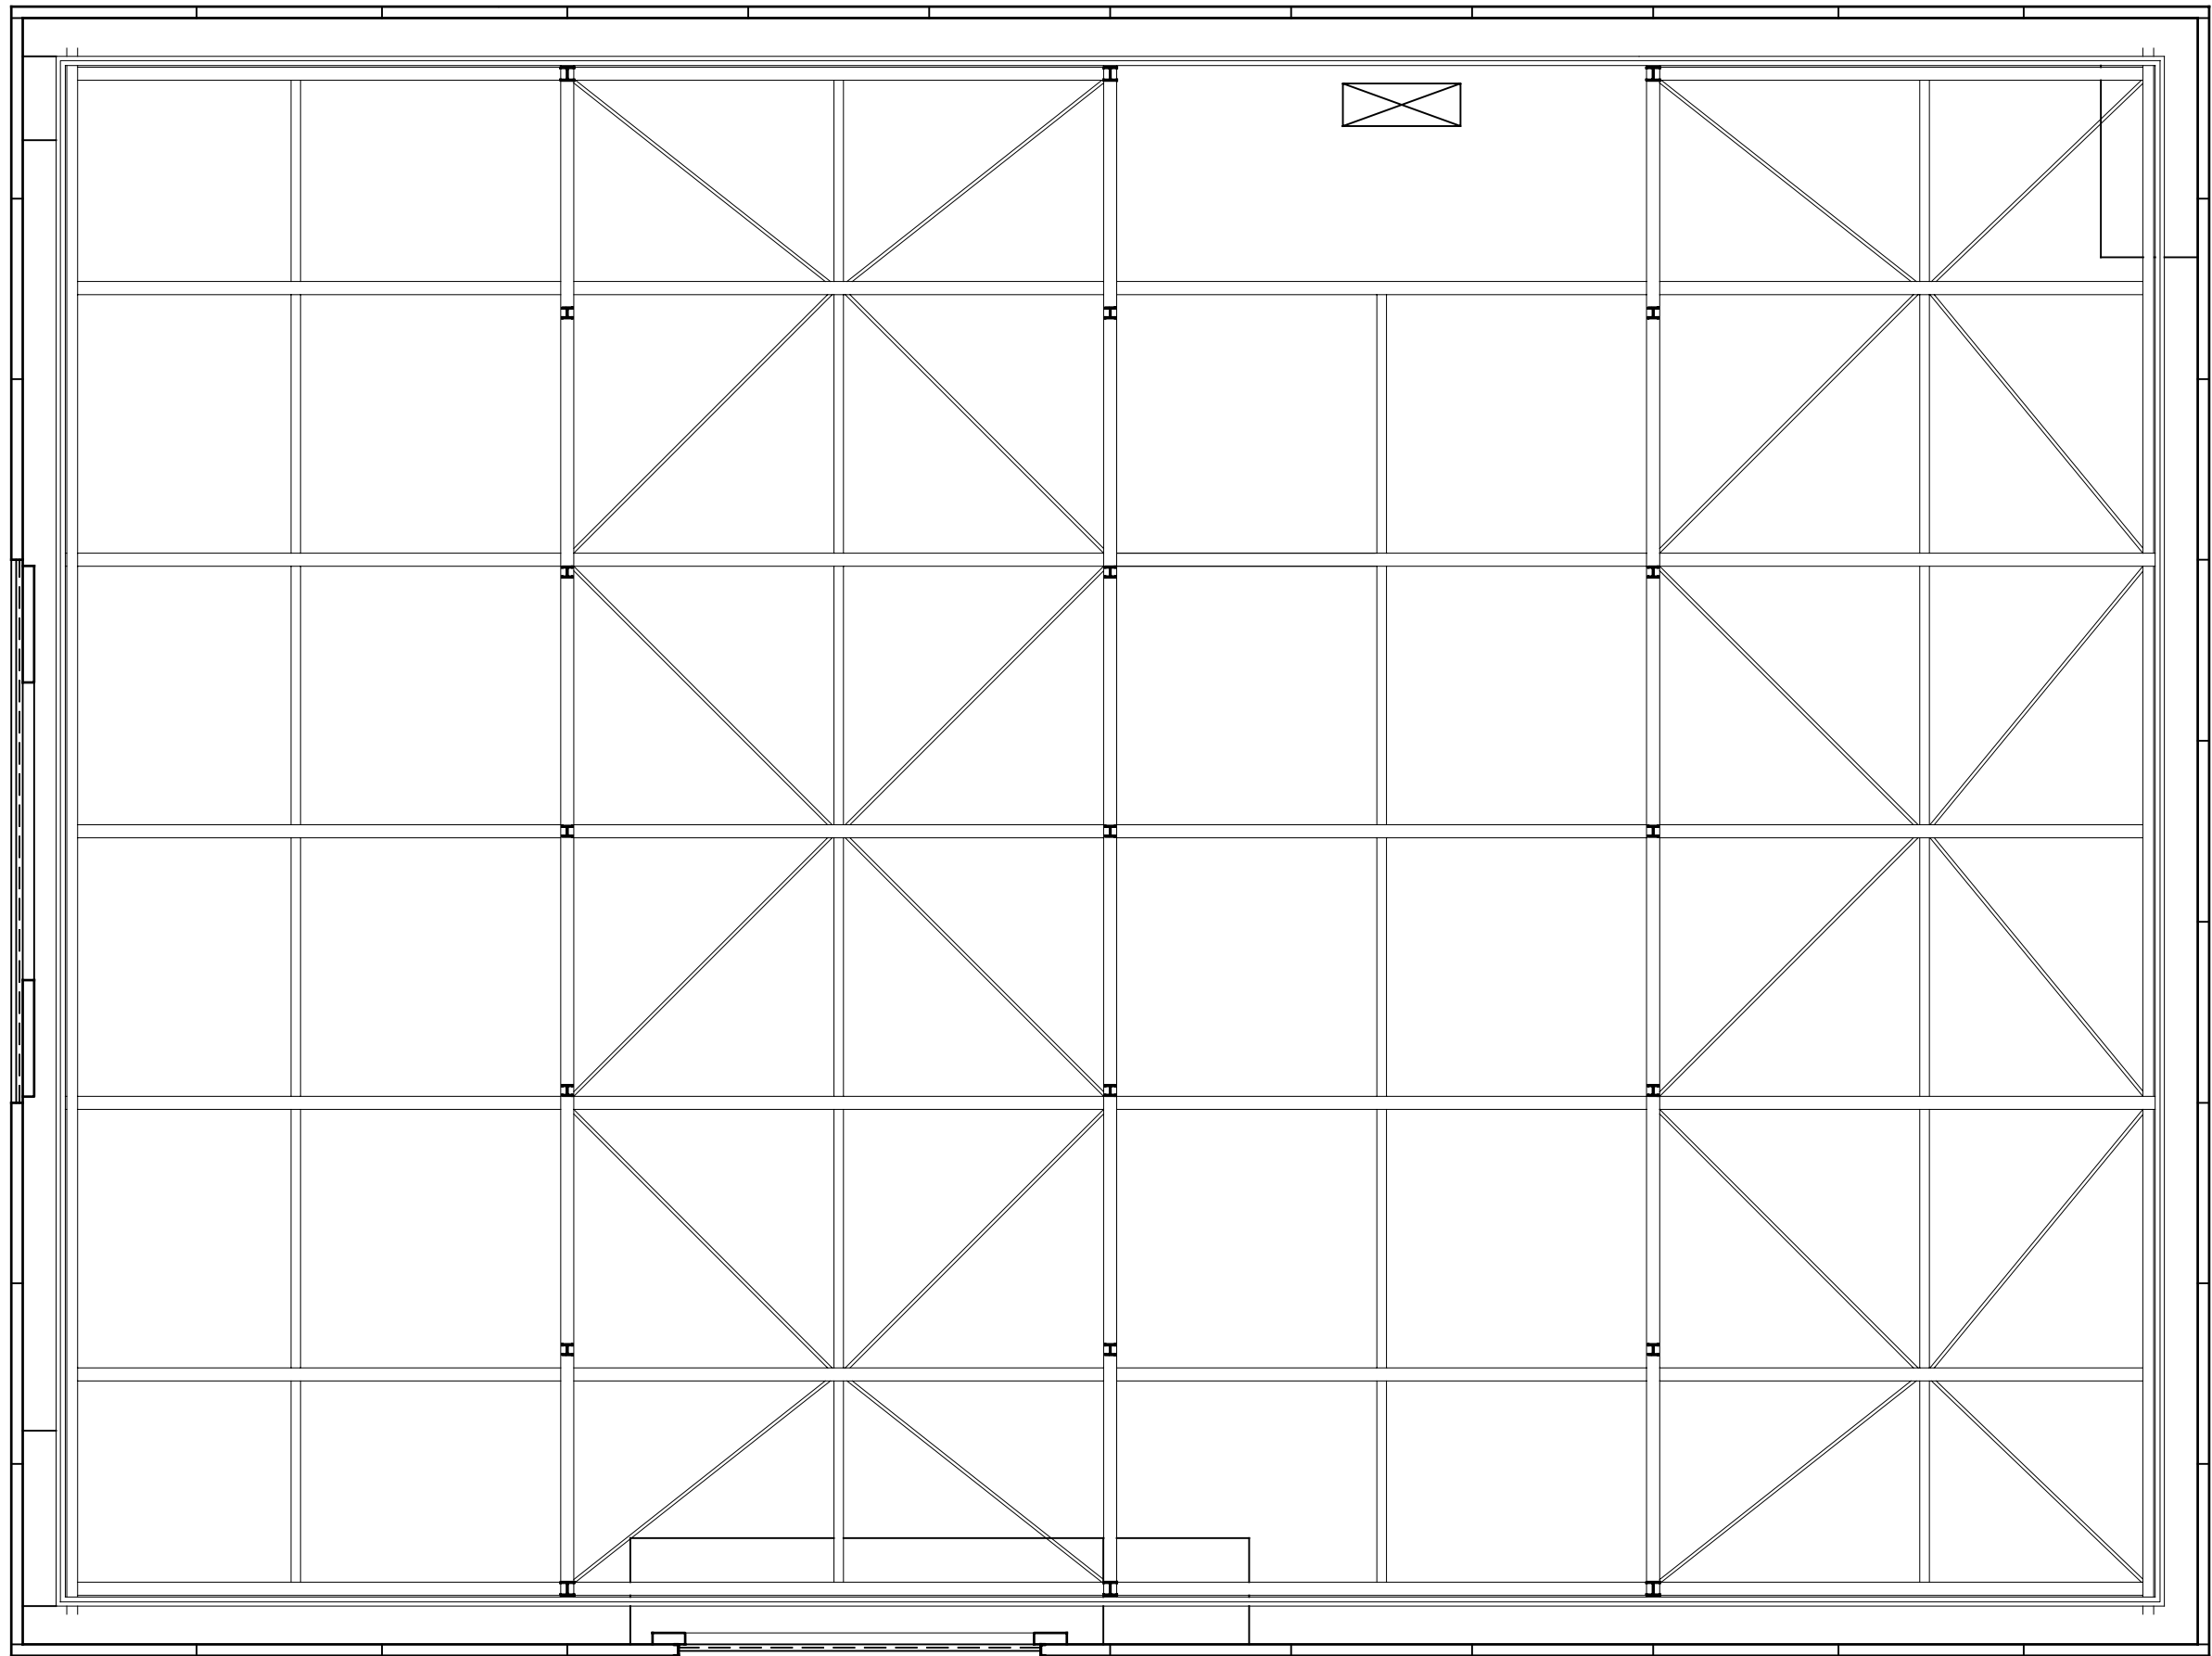

REFLECTED CEILING PLAN STUDIO FIVE (5)



STUDIO FIVE (5)
REFLECTED CEILING PLAN
NOT TO SCALE (REFER CAD DRAWING)