



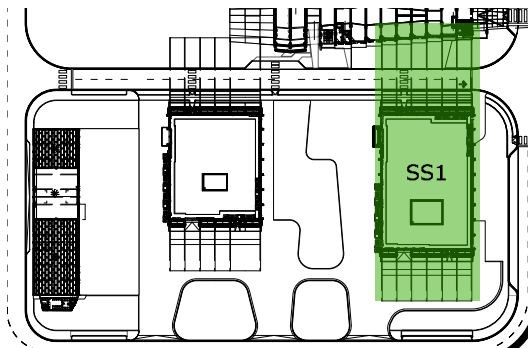

SOUND STAGE 1 Gantry

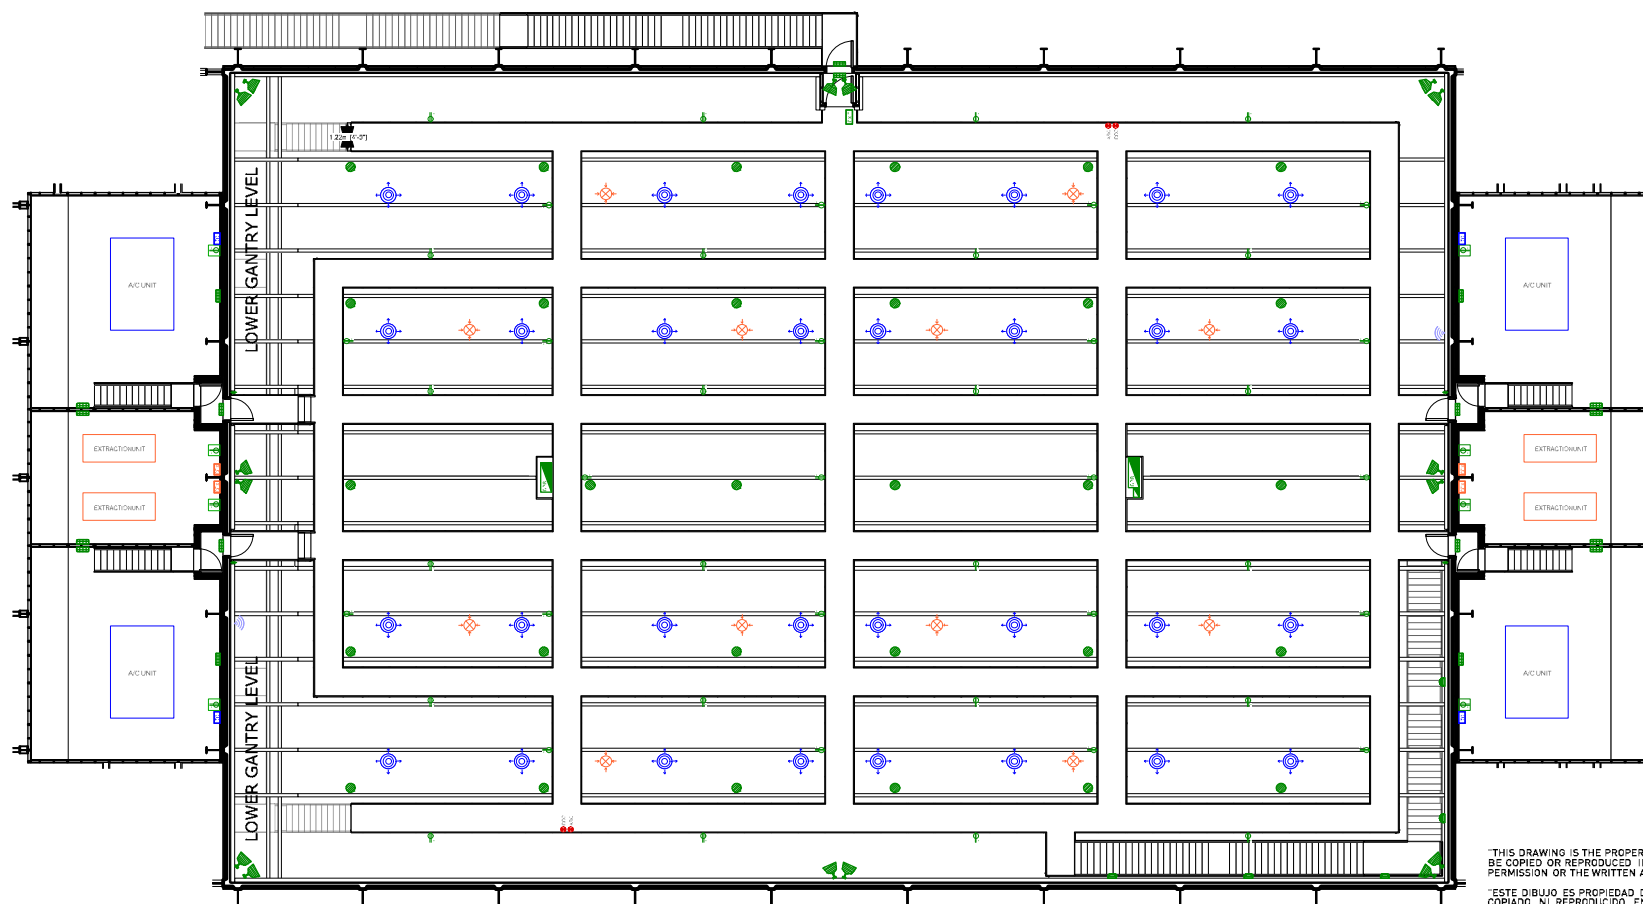

KEY	
ELECTRICAL / LIGHTING	
	MAIN LOAD CENTER BOARD
	GANTRY PANEL BOARD
	LIGHTING CONTROL
	DRY TYPE TRANSFORMER
	PNEUMATICS PANEL
	LIGHT SWITCH PANEL
	DOOR CONTROL PANEL
	CIRCULAR WALL LAMP
	RECTANGULAR WALL LAMP
	STAGE STATUS LAMP
	EMERGENCY EXIT LIGHT
	CEILING LAMP
	FLUORESCENT STAGE LIGHTING
	METAL HALIDE STAGE LIGHTING
	SINGLE 110V SOCKET OUTLET
	DOUBLE 110V SOCKET OUTLET
	SINGLE 220V SOCKET OUTLET
	HVAC UNIT POWER SUPPLY
	MOTION DETECTOR LIGHT SWITCH
	3-WAY LIGHT SWITCH
FIRE DETECTION	
	DETECTION SYSTEM CONTROL
	TELEPHONE SOCKET
	FIRE ALARM SIREN
	ABC FIRE EXTINGUISHER
	CO2 FIRE EXTINGUISHER
COMMUNICATION	
	IT CABINET
	TELEPHONE SOCKET OUTLET
	DATA SOCKET OUTLET
	WIRELESS ROUTER
AIR CONDITIONING	
	AC DIFFUSER
	AC CONTROL
VENTILATION	
	AIR EXTRACTION
	EXTRACT FAN CONTROL
PLUMBING	
	SINGLE INTERNAL SINK
	DOUBLE EXTERNAL SINK
GANTRY LEVEL	
	RUNWAY BEAM
	TRANSFER SYSTEM LOCATION

"THIS DRAWING IS THE PROPERTY OF PINEWOOD DOMINICAN REPUBLIC STUDIOS AND MUST NOT BE COPIED OR REPRODUCED IN WHOLE OR IN PART, BY ANY METHOD WHATSOEVER, WITHOUT PERMISSION OR THE WRITTEN AUTHORIZATION OF PINEWOOD DOMINICAN REPUBLIC STUDIOS."

"ESTE DIBUJO ES PROPIEDAD DE PINEWOOD DOMINICAN REPUBLIC STUDIOS Y NO DEBERA SER COPIADO NI REPRODUCIDO ENTERO O EN PARTES, POR NINGUN METODO, SIN PERMISO O AUTORIZACION ESCRITA DE PINEWOOD DOMINICAN REPUBLIC STUDIOS."

"ALL DIMENSIONS TO BE CHECKED ON SITE PRIOR TO ANY COMMENCEMENT OF WORKS".

"TODAS LAS DIMENSIONES DEBERAN SER REVISADO EN SITU PREVIO AL INICIO DE CUALQUIER TRABAJO."

SS1 GANTRY LEVEL
Scale: 1:333