


This drawing is the property of
Pinewood Studios Ltd and must
not be copied or reproduced in
whole or in part, by any method
whatsoever, without
permission or the written
authorisation of Pinewood
Studios Ltd

ALL DIMENSIONS TO BE
CHECKED ON SITE

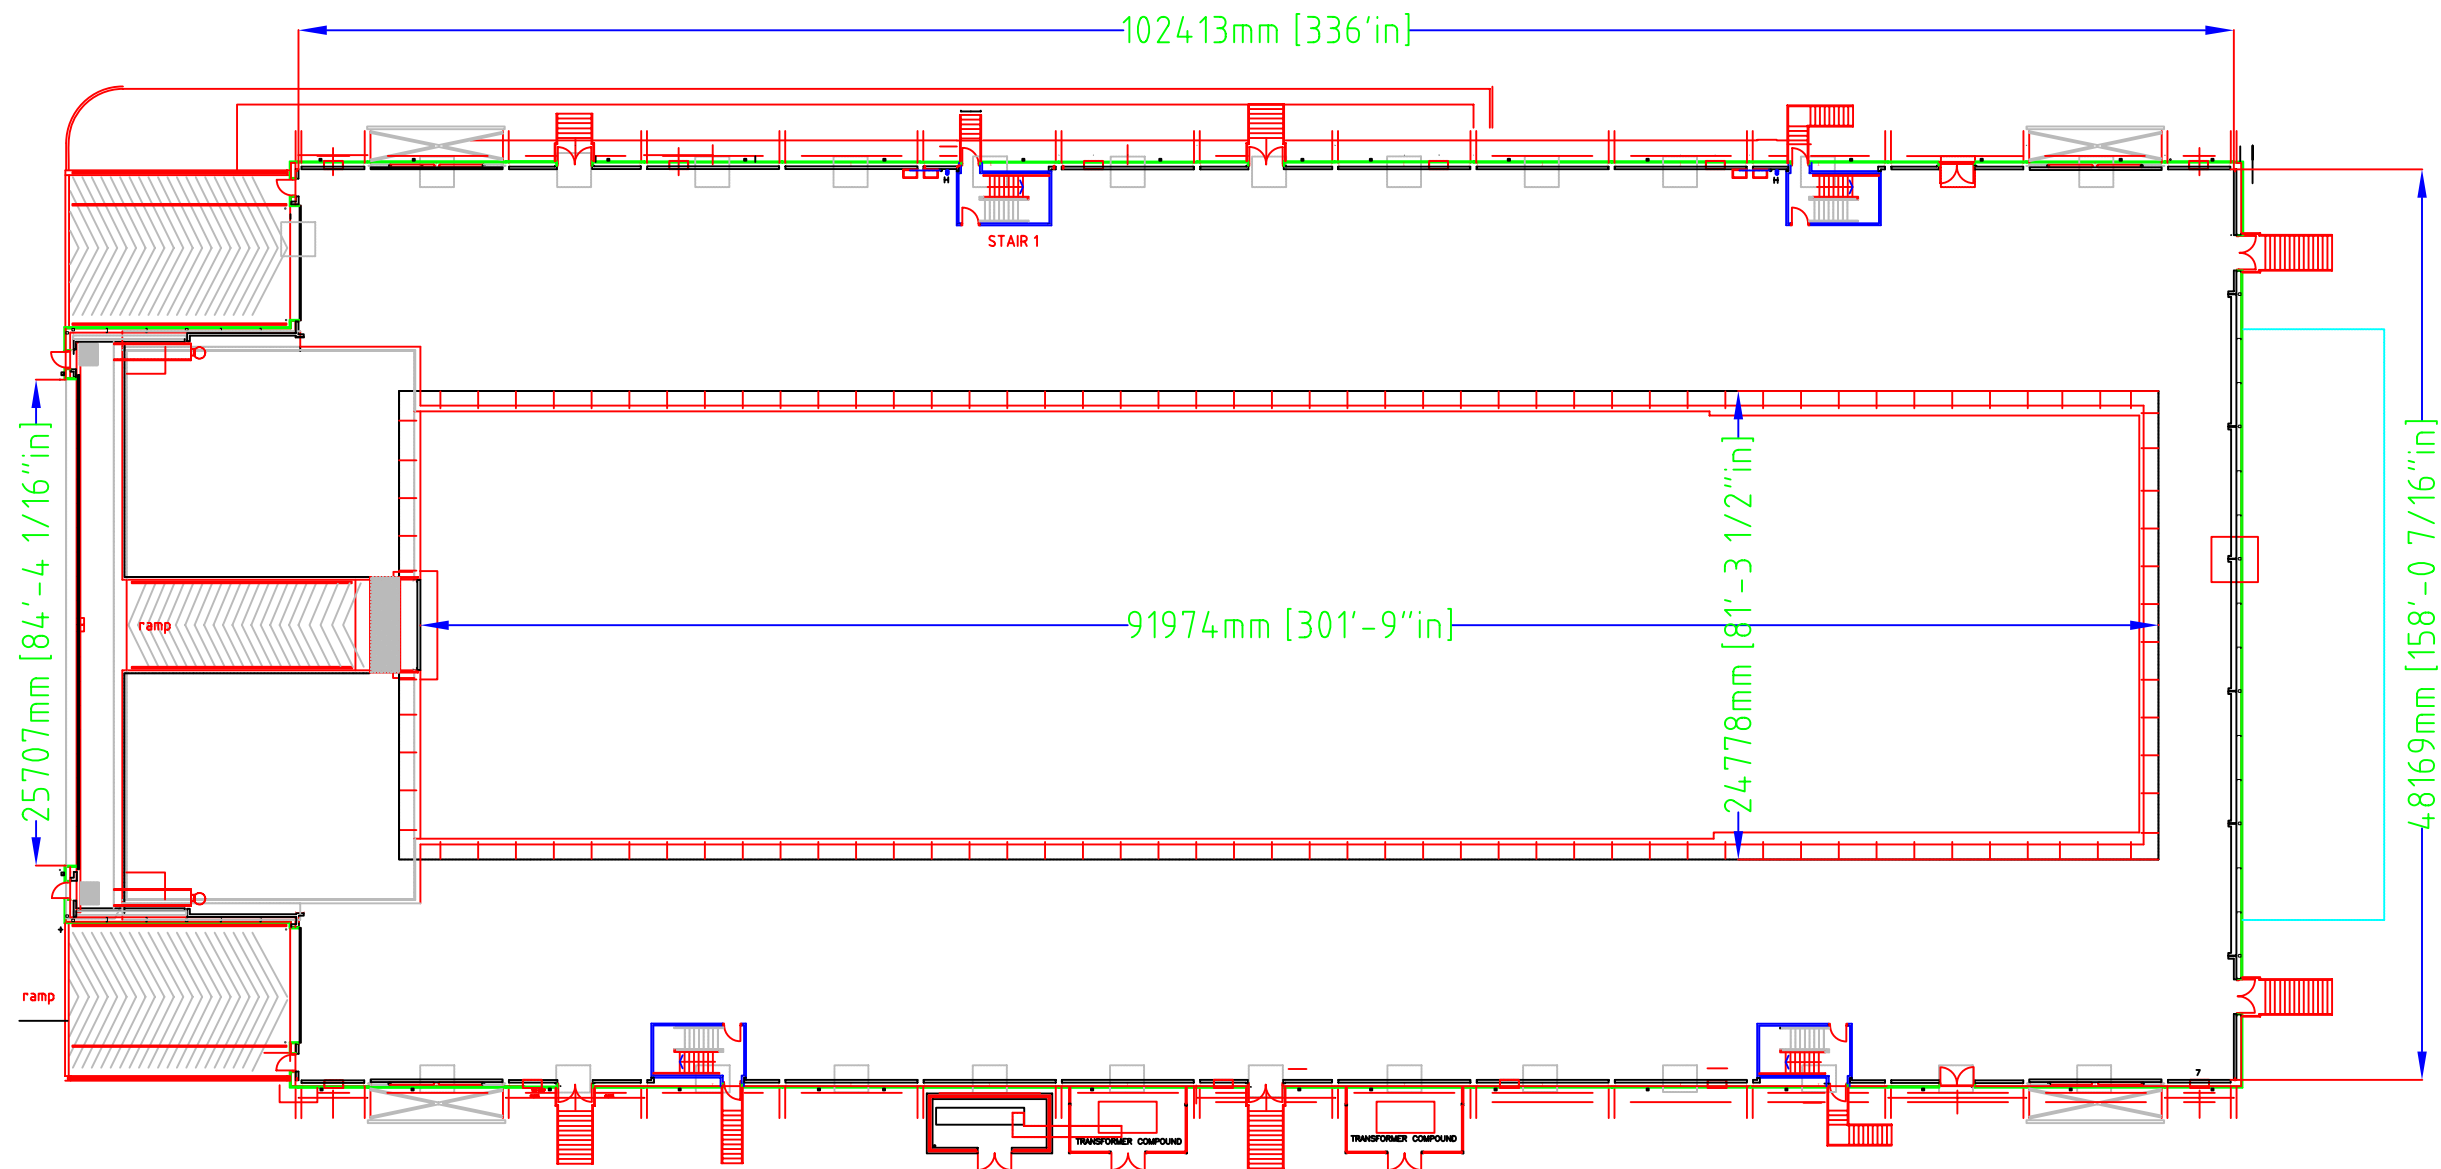

PROJECT MANAGEMENT DEPARTMENT

JOB TITLE
PINWOOD STUDIOS
007 STAGE

DRAWING TITLE
GROUND FLOOR LAYOUT

SCALE
1:400 A3

DATE
23 FEB 10

DRAWN BY
MLA

DRAWING NO.
TBC

REVISIONS
-