



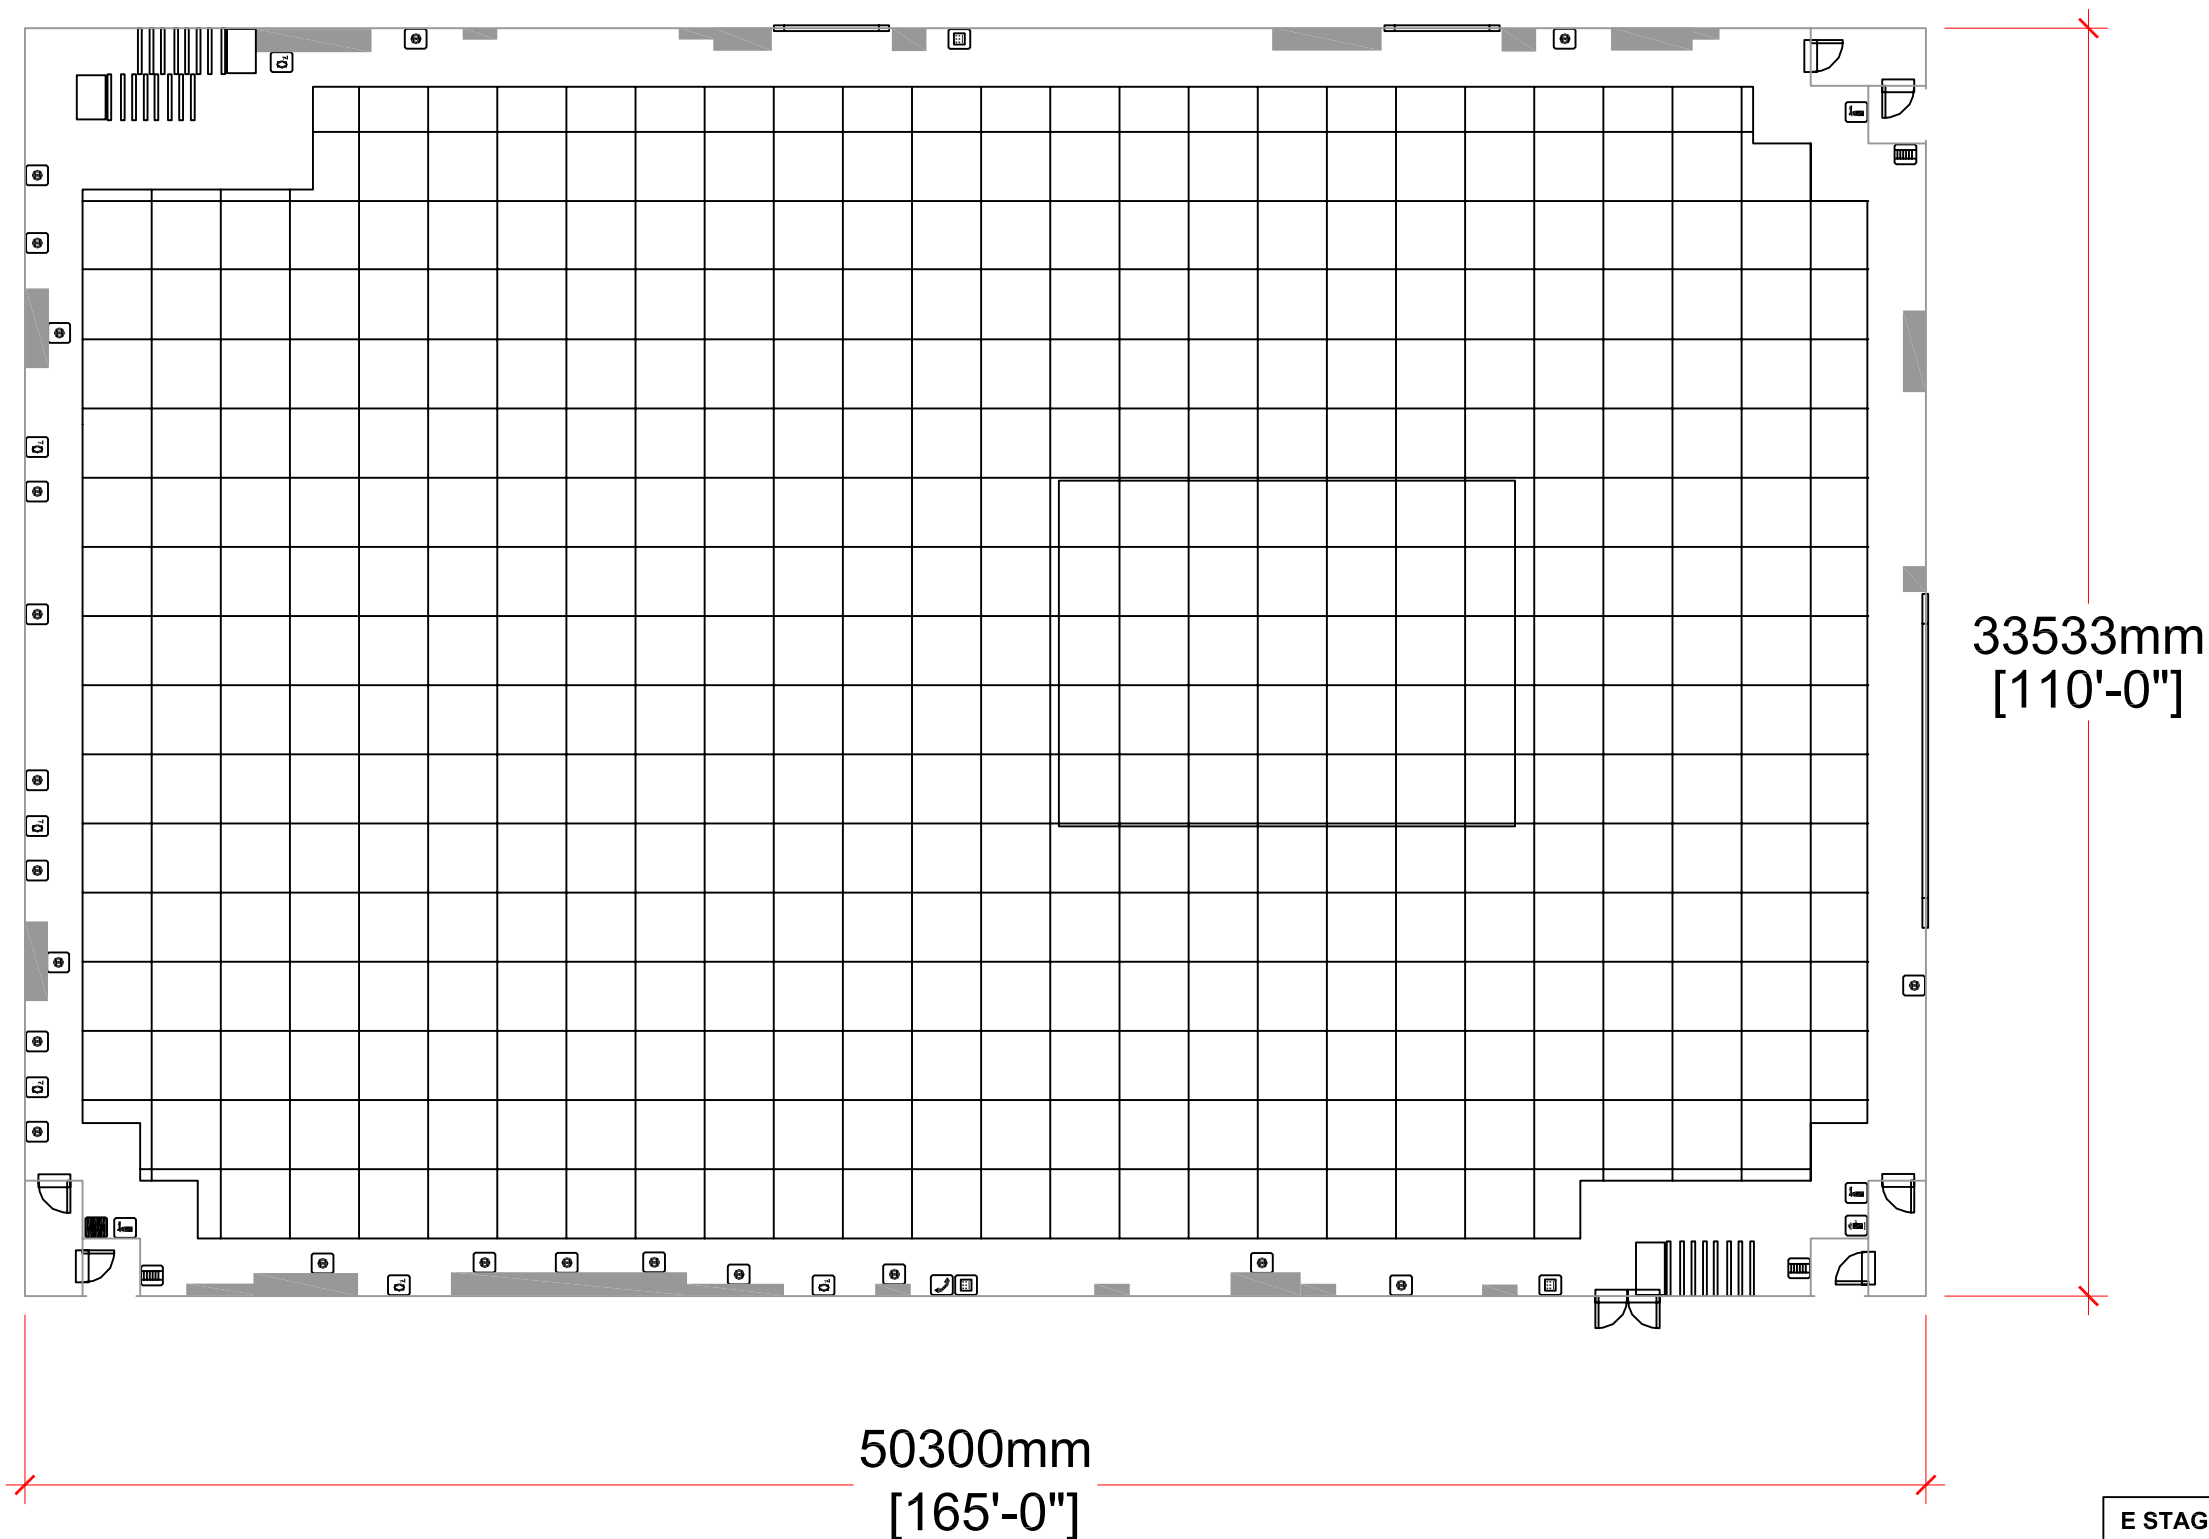

PINEWOOD

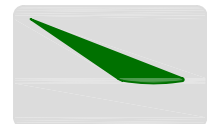

STUDIOS

E STAGE	Scale: 1:200 A3
L 165' x W 110' x H 35' L 50.3m x W 33.5m x H 10.7m	
	Fire Extinguisher
	Electrical Supply Point
	Red Fire Hydrant
	Blue Fire Hydrant (Drinking Water)
	Mains Power
	Ladder
	Phone
	Electrical (Lights, Sound, Vents)
	Fire Hose
	Air Lines