



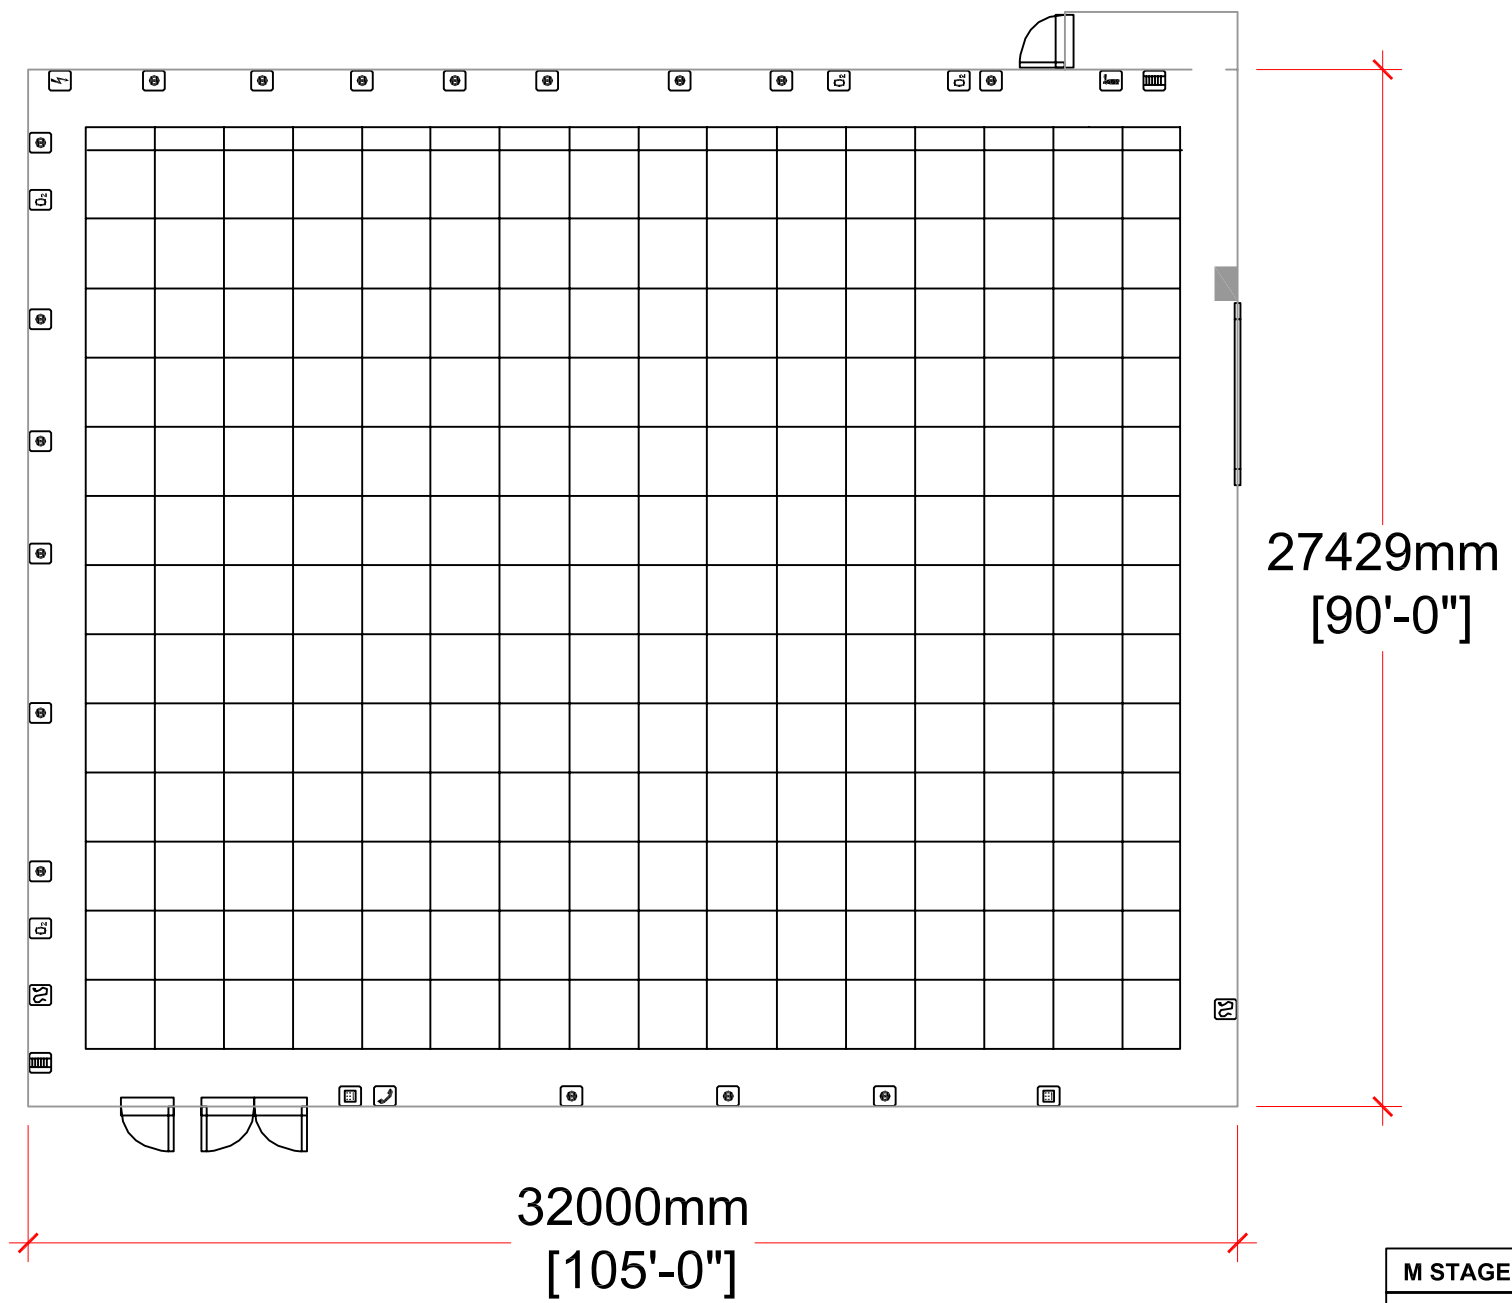

PINEWOOD

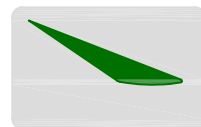

STUDIOS

M STAGE	Scale: 1:200 A3
L 105' x W 90' x H 30'	
L 32m x W 27.5m x H 9.1m	
	Fire Extinguisher
	Electrical Supply Point
	Red Fire Hydrant
	Blue Fire Hydrant (Drinking Water)
	Mains Power
	Ladder
	Phone
	Electrical (Lights, Sound, Vents)
	Fire Hose
	Air Lines