
No. 3	Title	Shooting	Design	Scene シーン	Remarks
		Construction	Production		

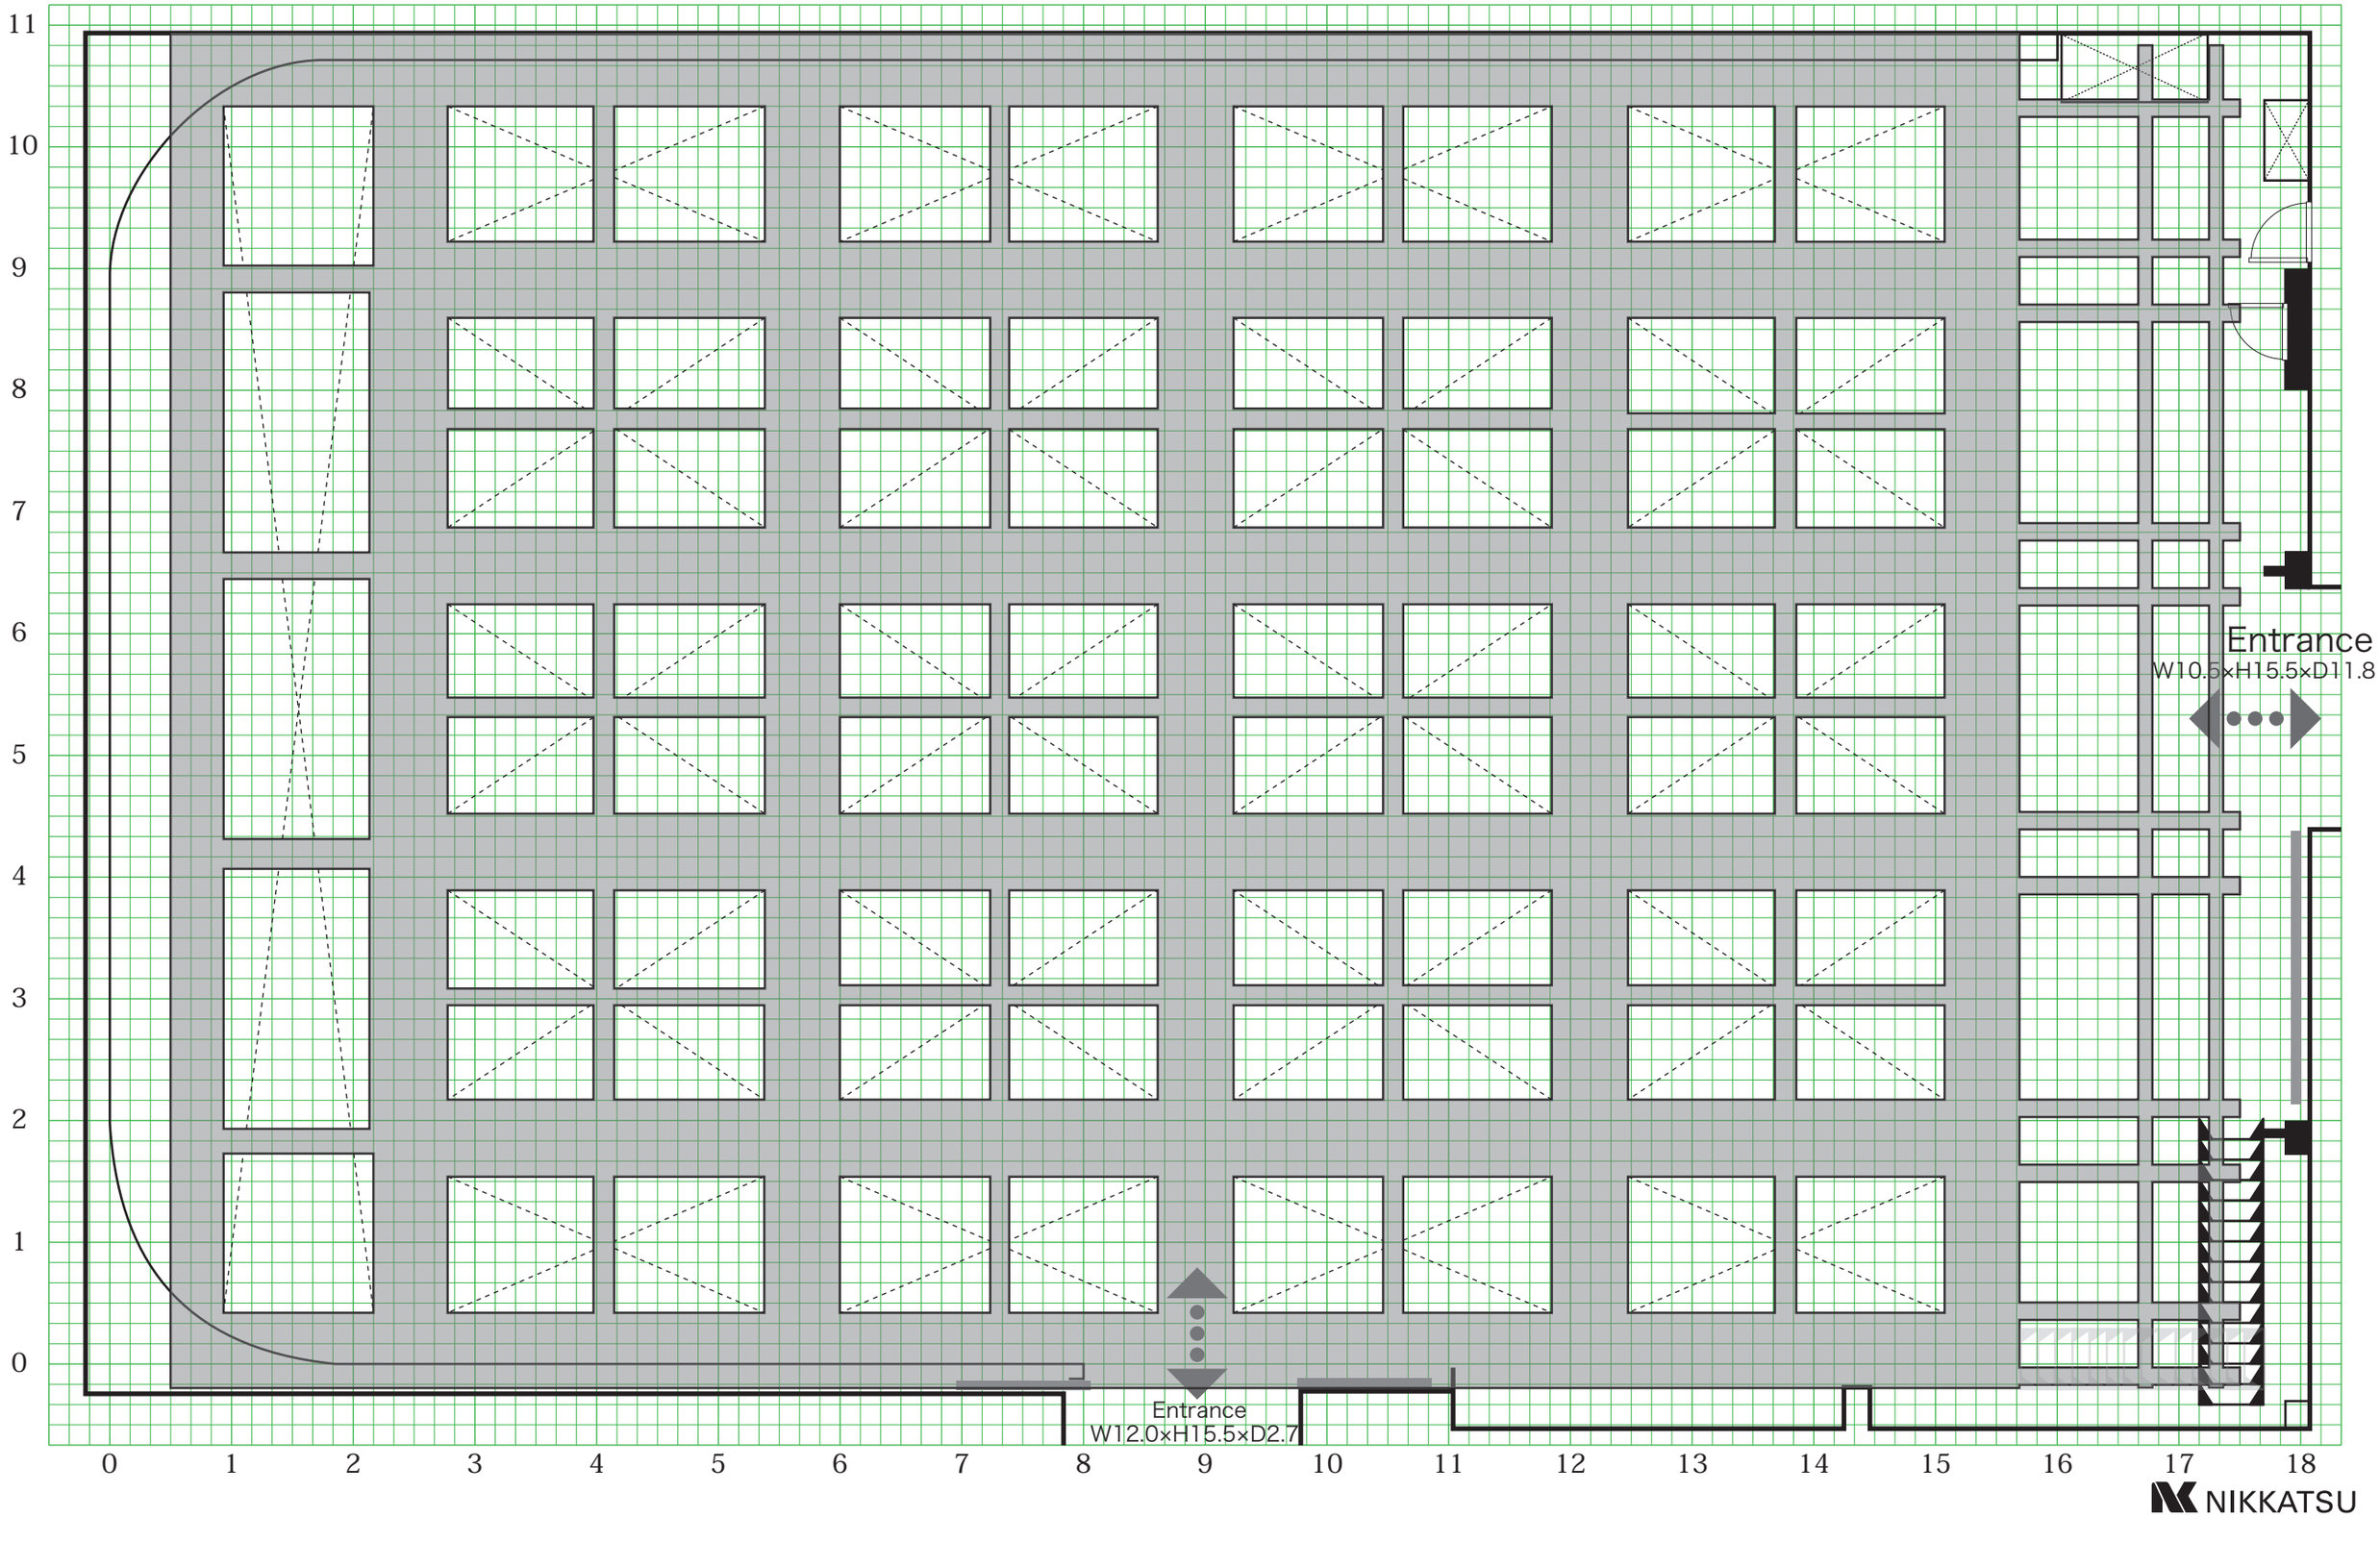

NIKKATSU