




STAGE 7 PLAN SECTION
 LENGTH = 43.60 M
 WIDTH = 19.78 M
 HEIGHT = 8.00 M
 AREA = 862.40 SQM

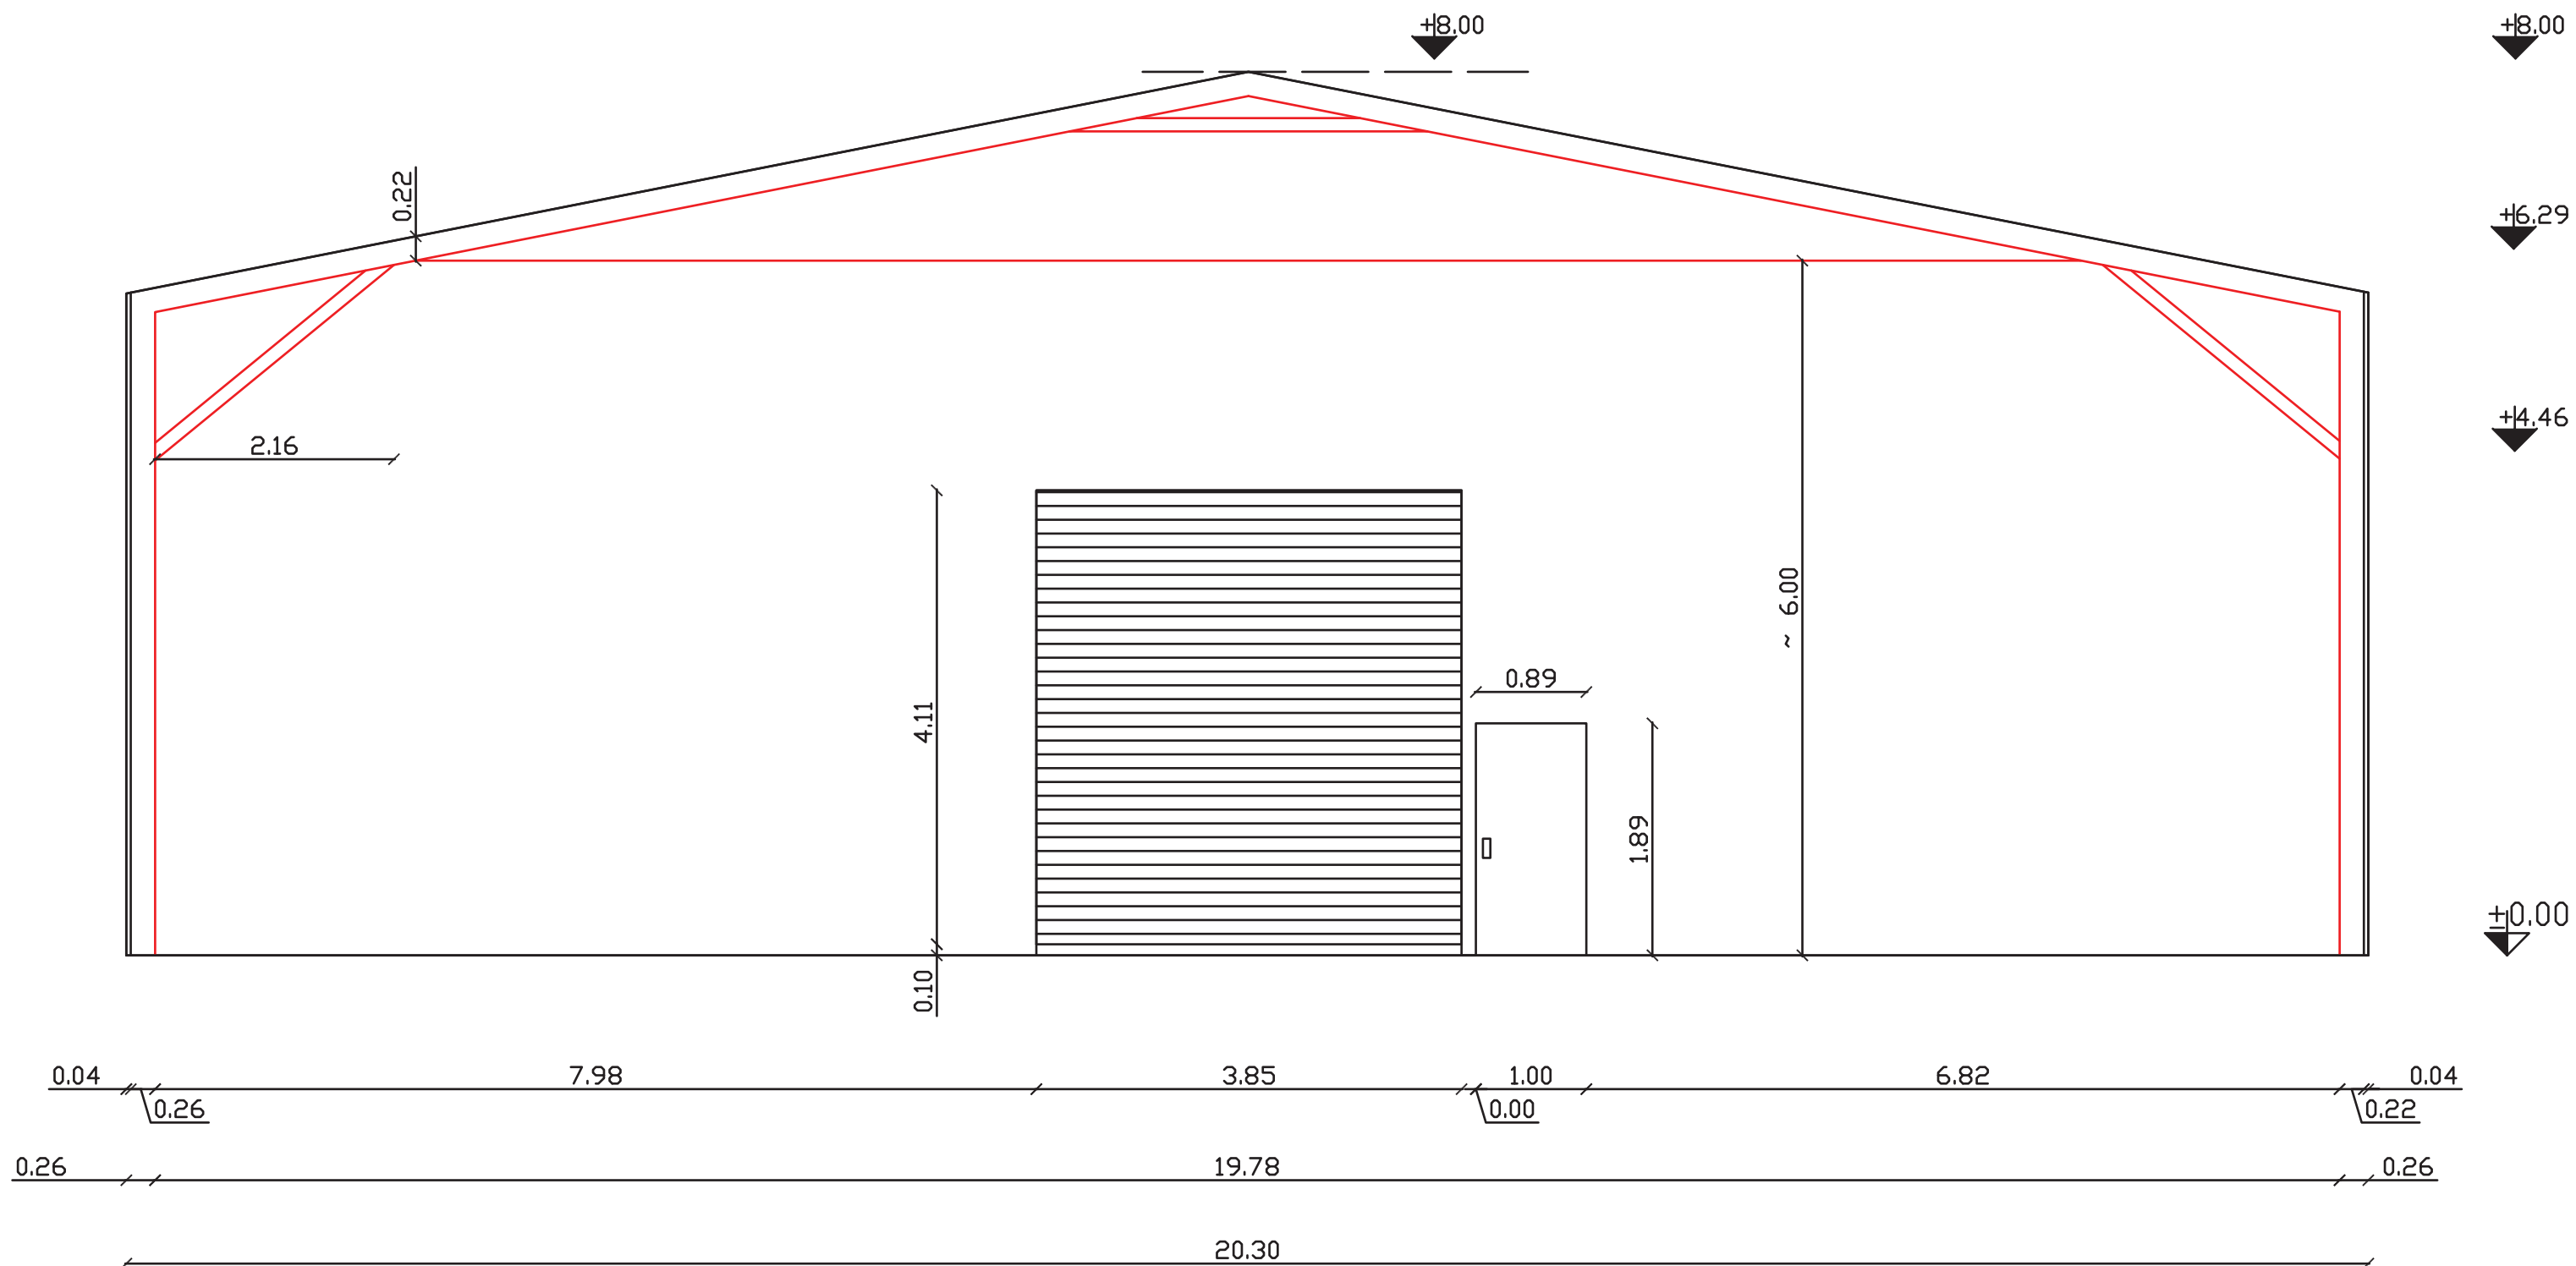

STAGE 7 CROSS