


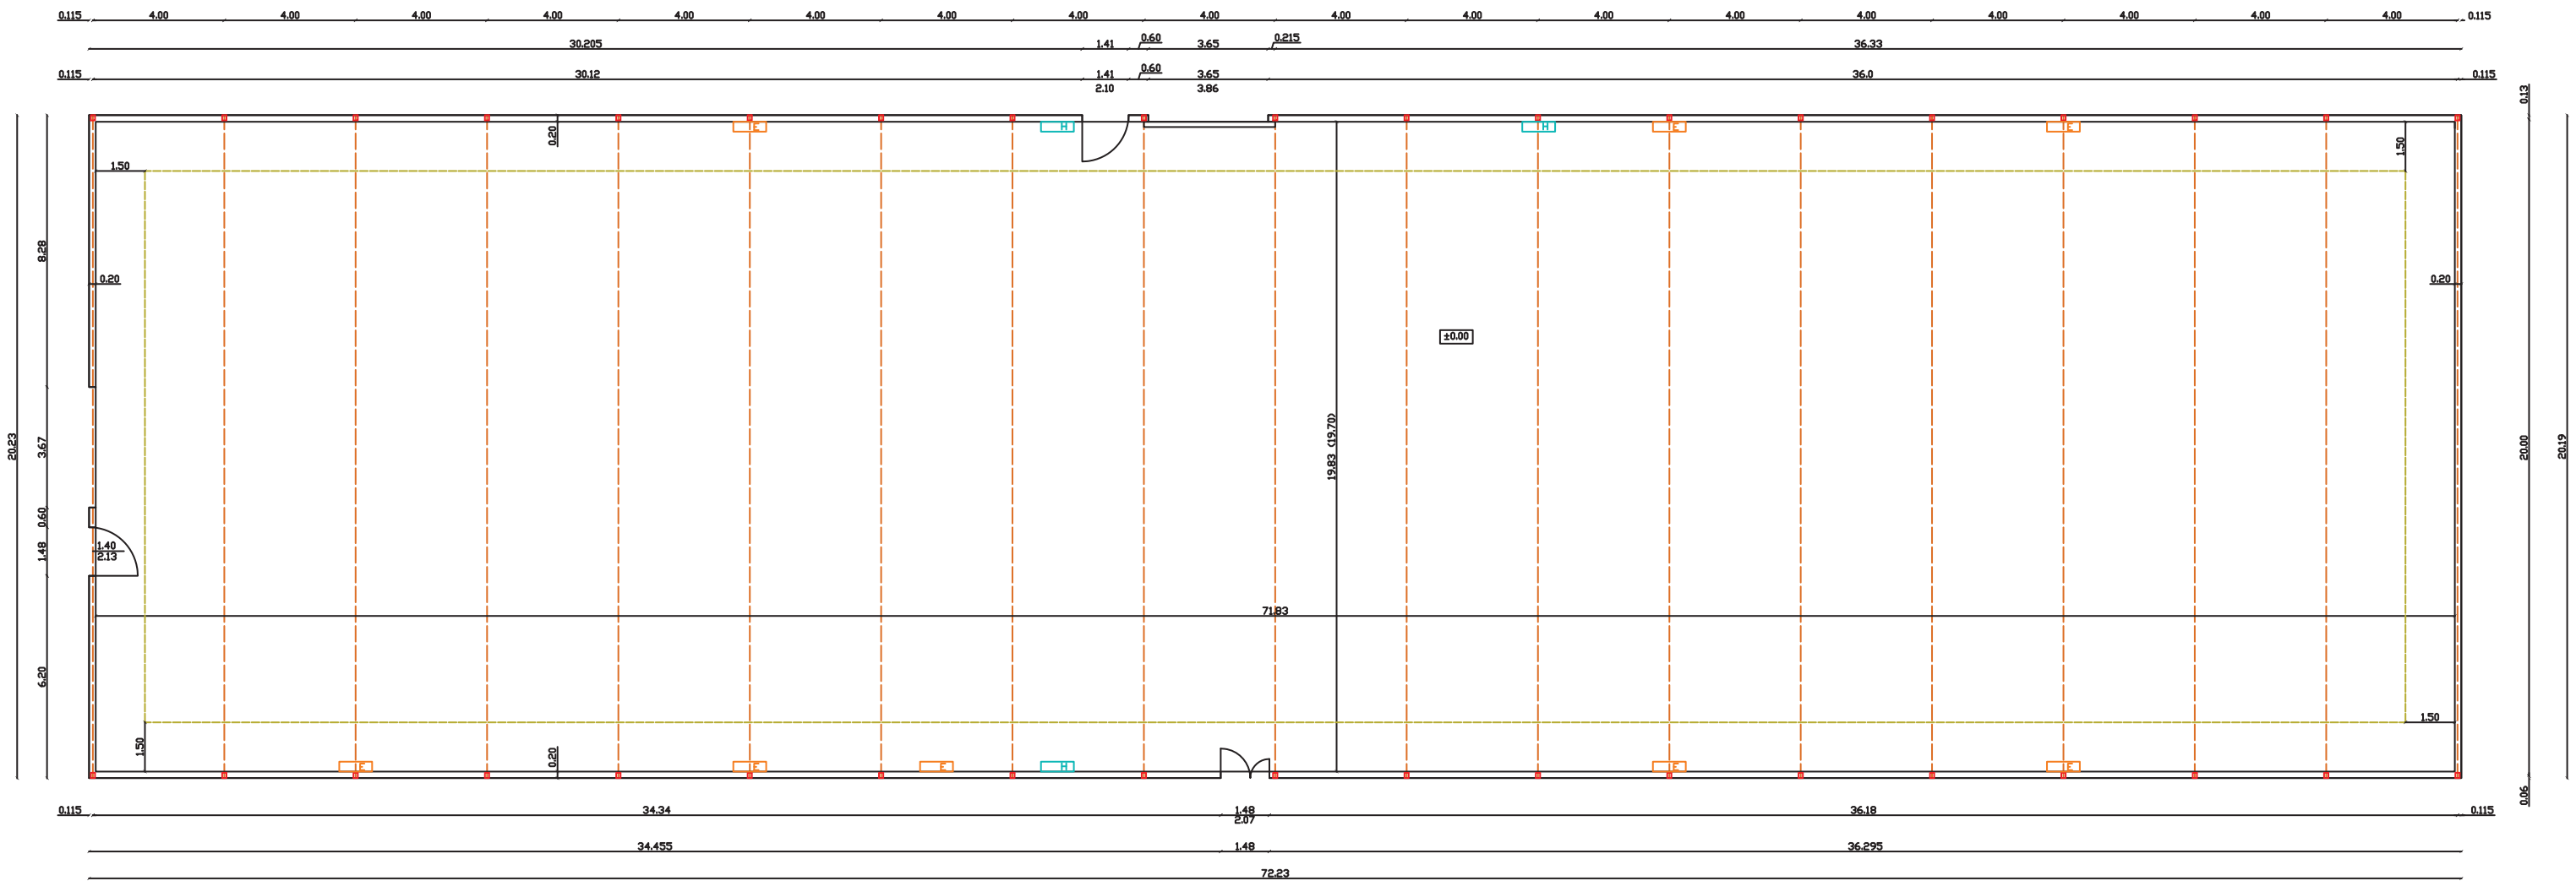

STAGE 10 CROSS SECTION
 LENGHT= 71.83 M
 WIDTH = 19.83 M
 HEIGHT = 8.42 M HEIGHT FOR SET CONSTRUCTION 4.00 M
 AREA = 72.23X20.23=1424.69 SQM
 OPERABLE AREA = 71.83X19.83=1424.3889 SQM