
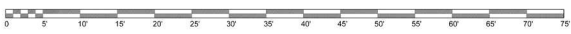


STAGE 4

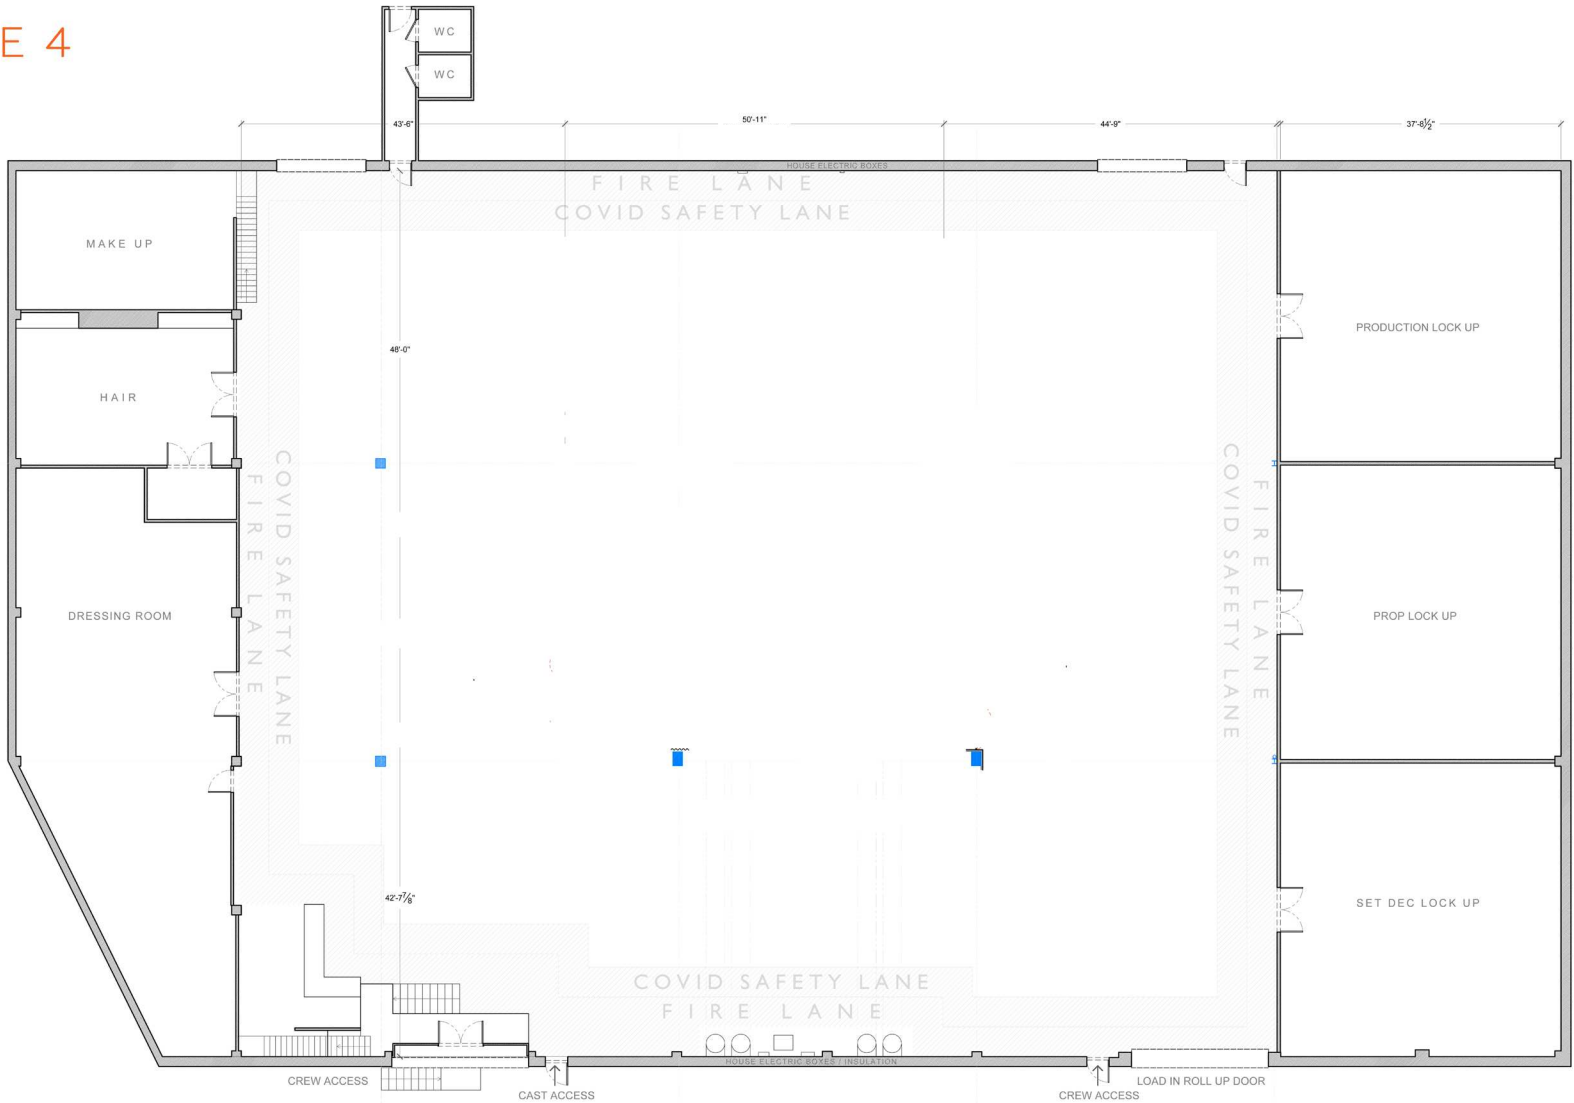

NOTE
STAGE CEILING HEIGHT 22'-9 3/4"
TO INSULATION PIPE 16'-2 3/4"
TO CEILING BEAM 20'-10 1/2"
TO TRUSS 20'-9"
TO SPRINKLE PIPE 20'-5 3/8"

BLUE INDICATES
EXISTING COLUMNS

	SET NAME	STAGE PLAN	DATE	12-07-20
	DRAWING	SPOTTING PLAN	SCALE	1/8" = 1'-0"
	LOCATION	STAGE 4 MOTORCYCLEPEDIA MUSEUM LOWER LEVEL 250 LAKE STREET NEWBURGH, NY 12550		