


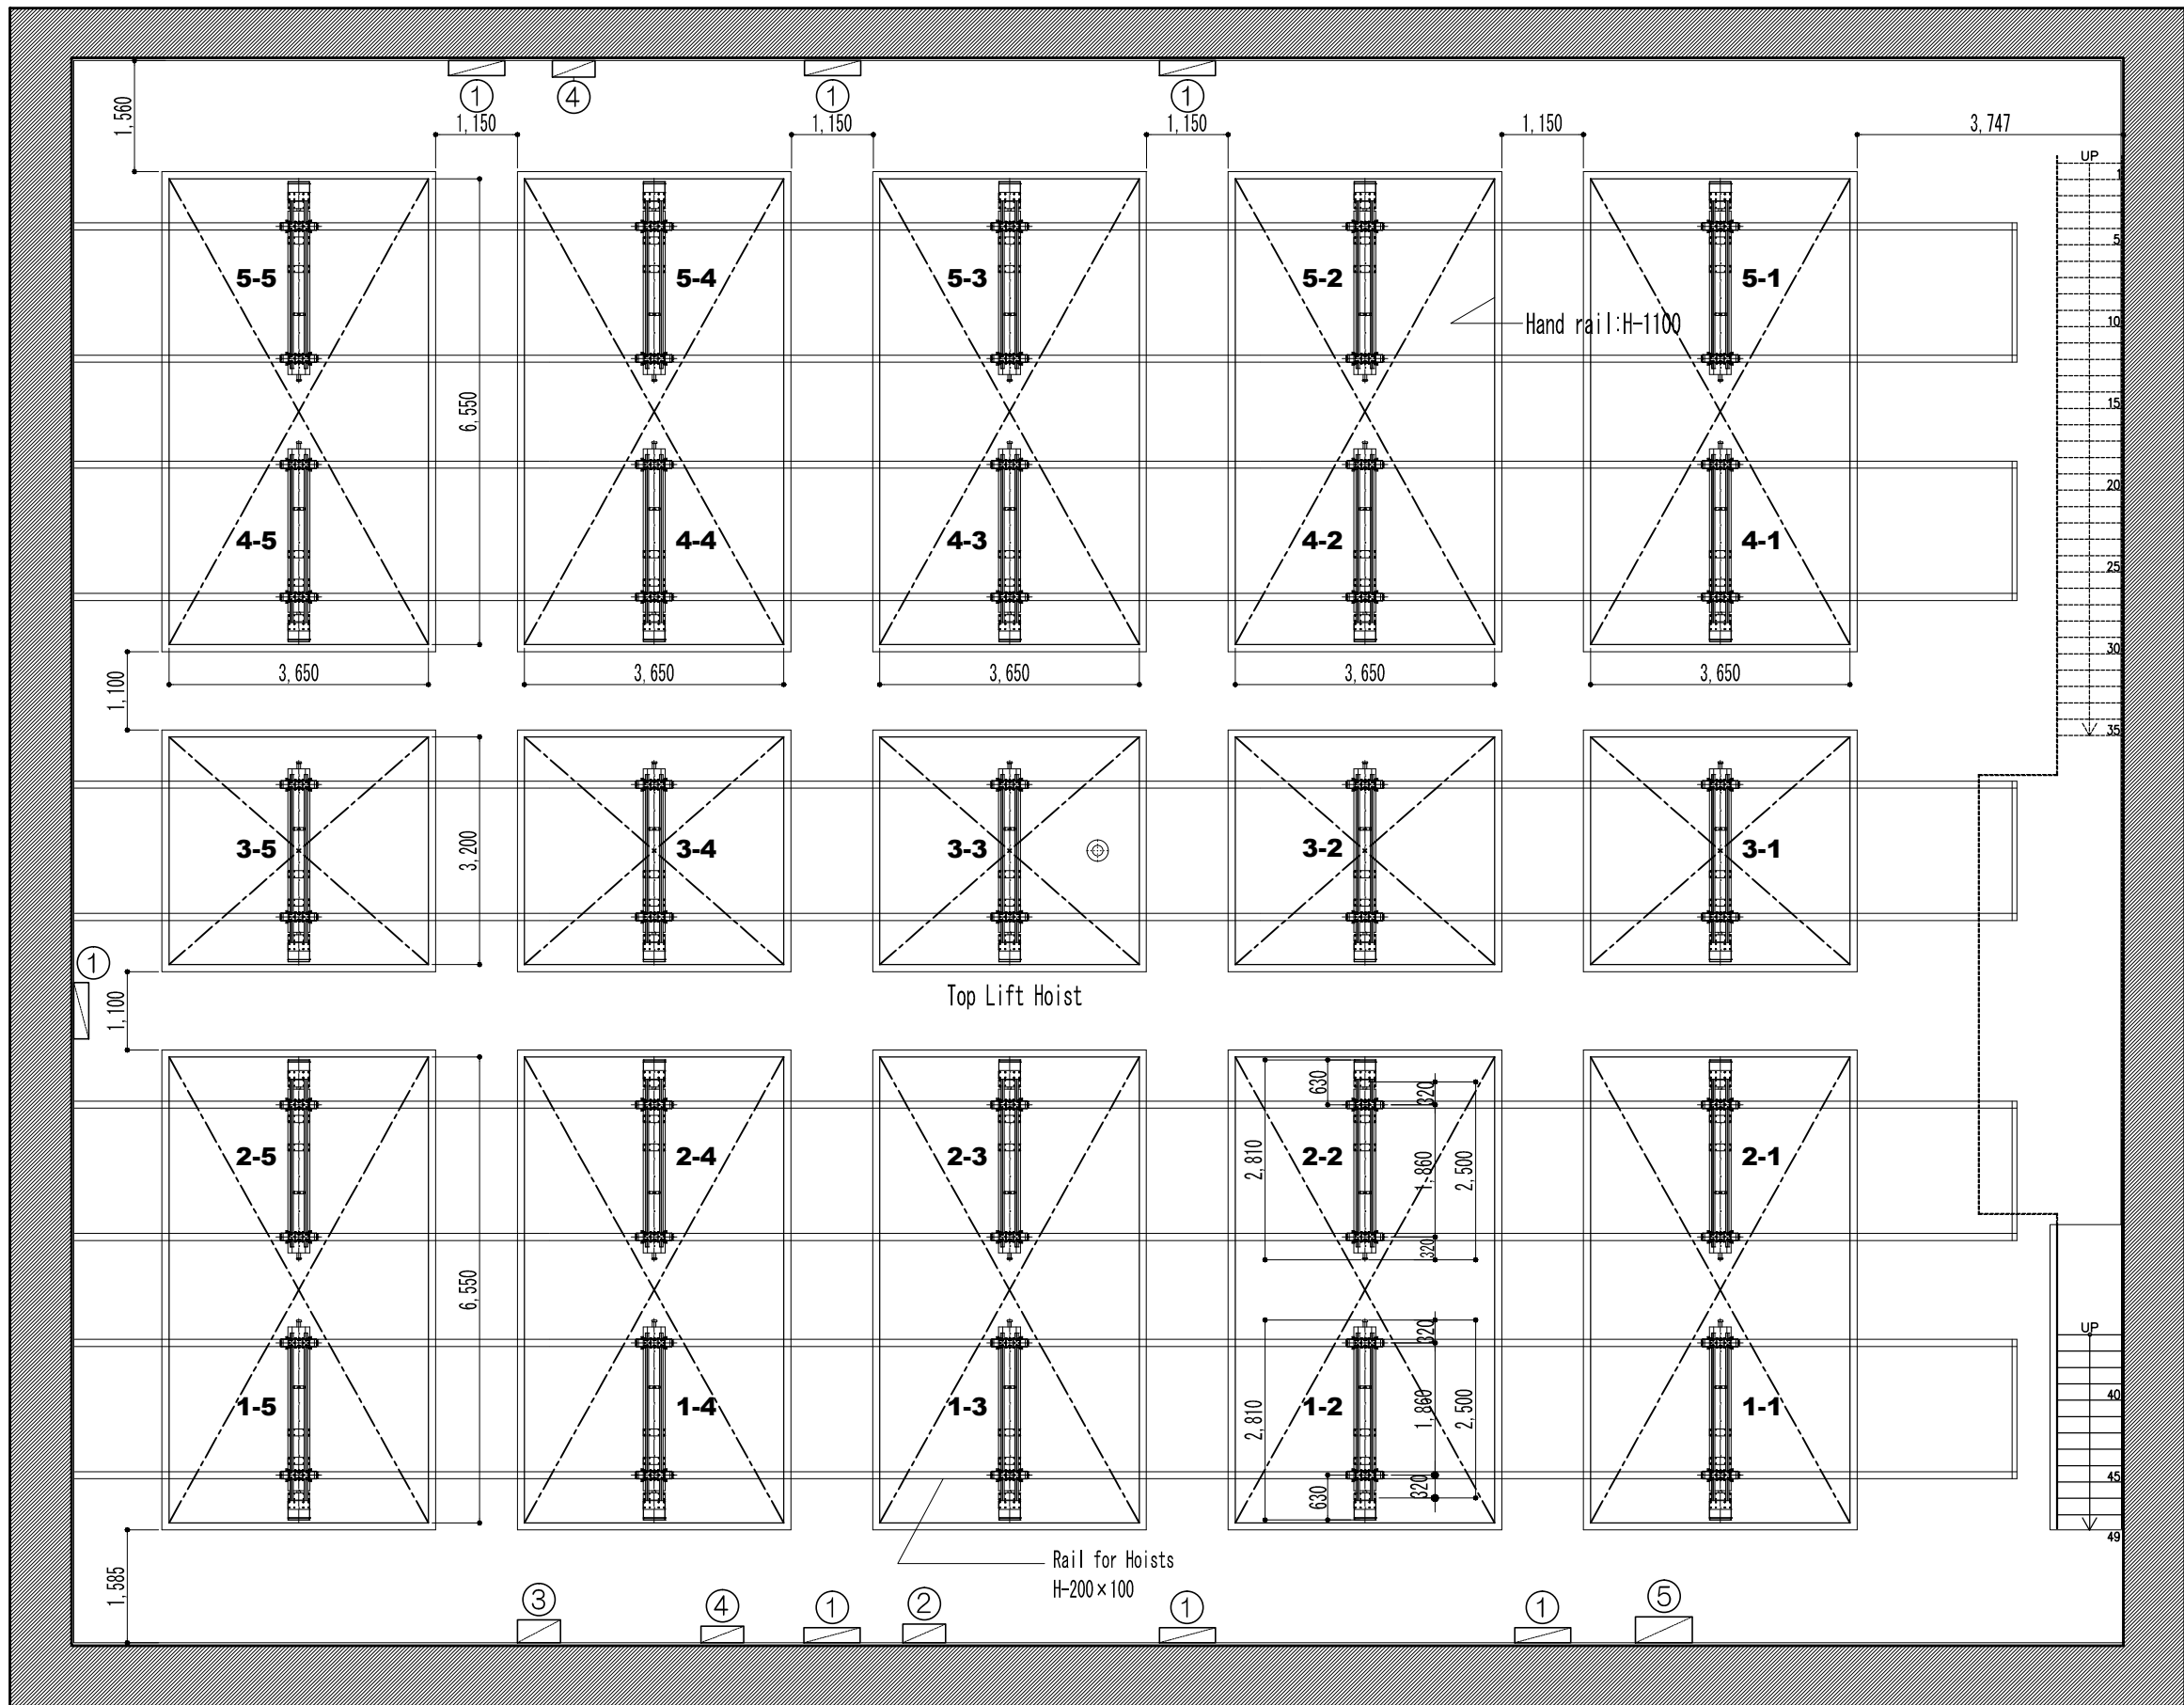

PAPER SIZE A3

CATWALK LEVEL PLAN (P-3/5)

NOTICE	①	Electrical supply point	⑤	Power switch for Hoist	東宝スタジオ 1-4-1561JO SETAGAYA-KU TOKYO 	No. 3 STAGE	SIZE	644.5m ²	TITLE	DESIGNER
	②	Mains Power three-phase system(200V/60A)					SCALE	1/100	PRODUCTION	DATE
	③	Ventilation fan								
	④	Fire hydrant								