


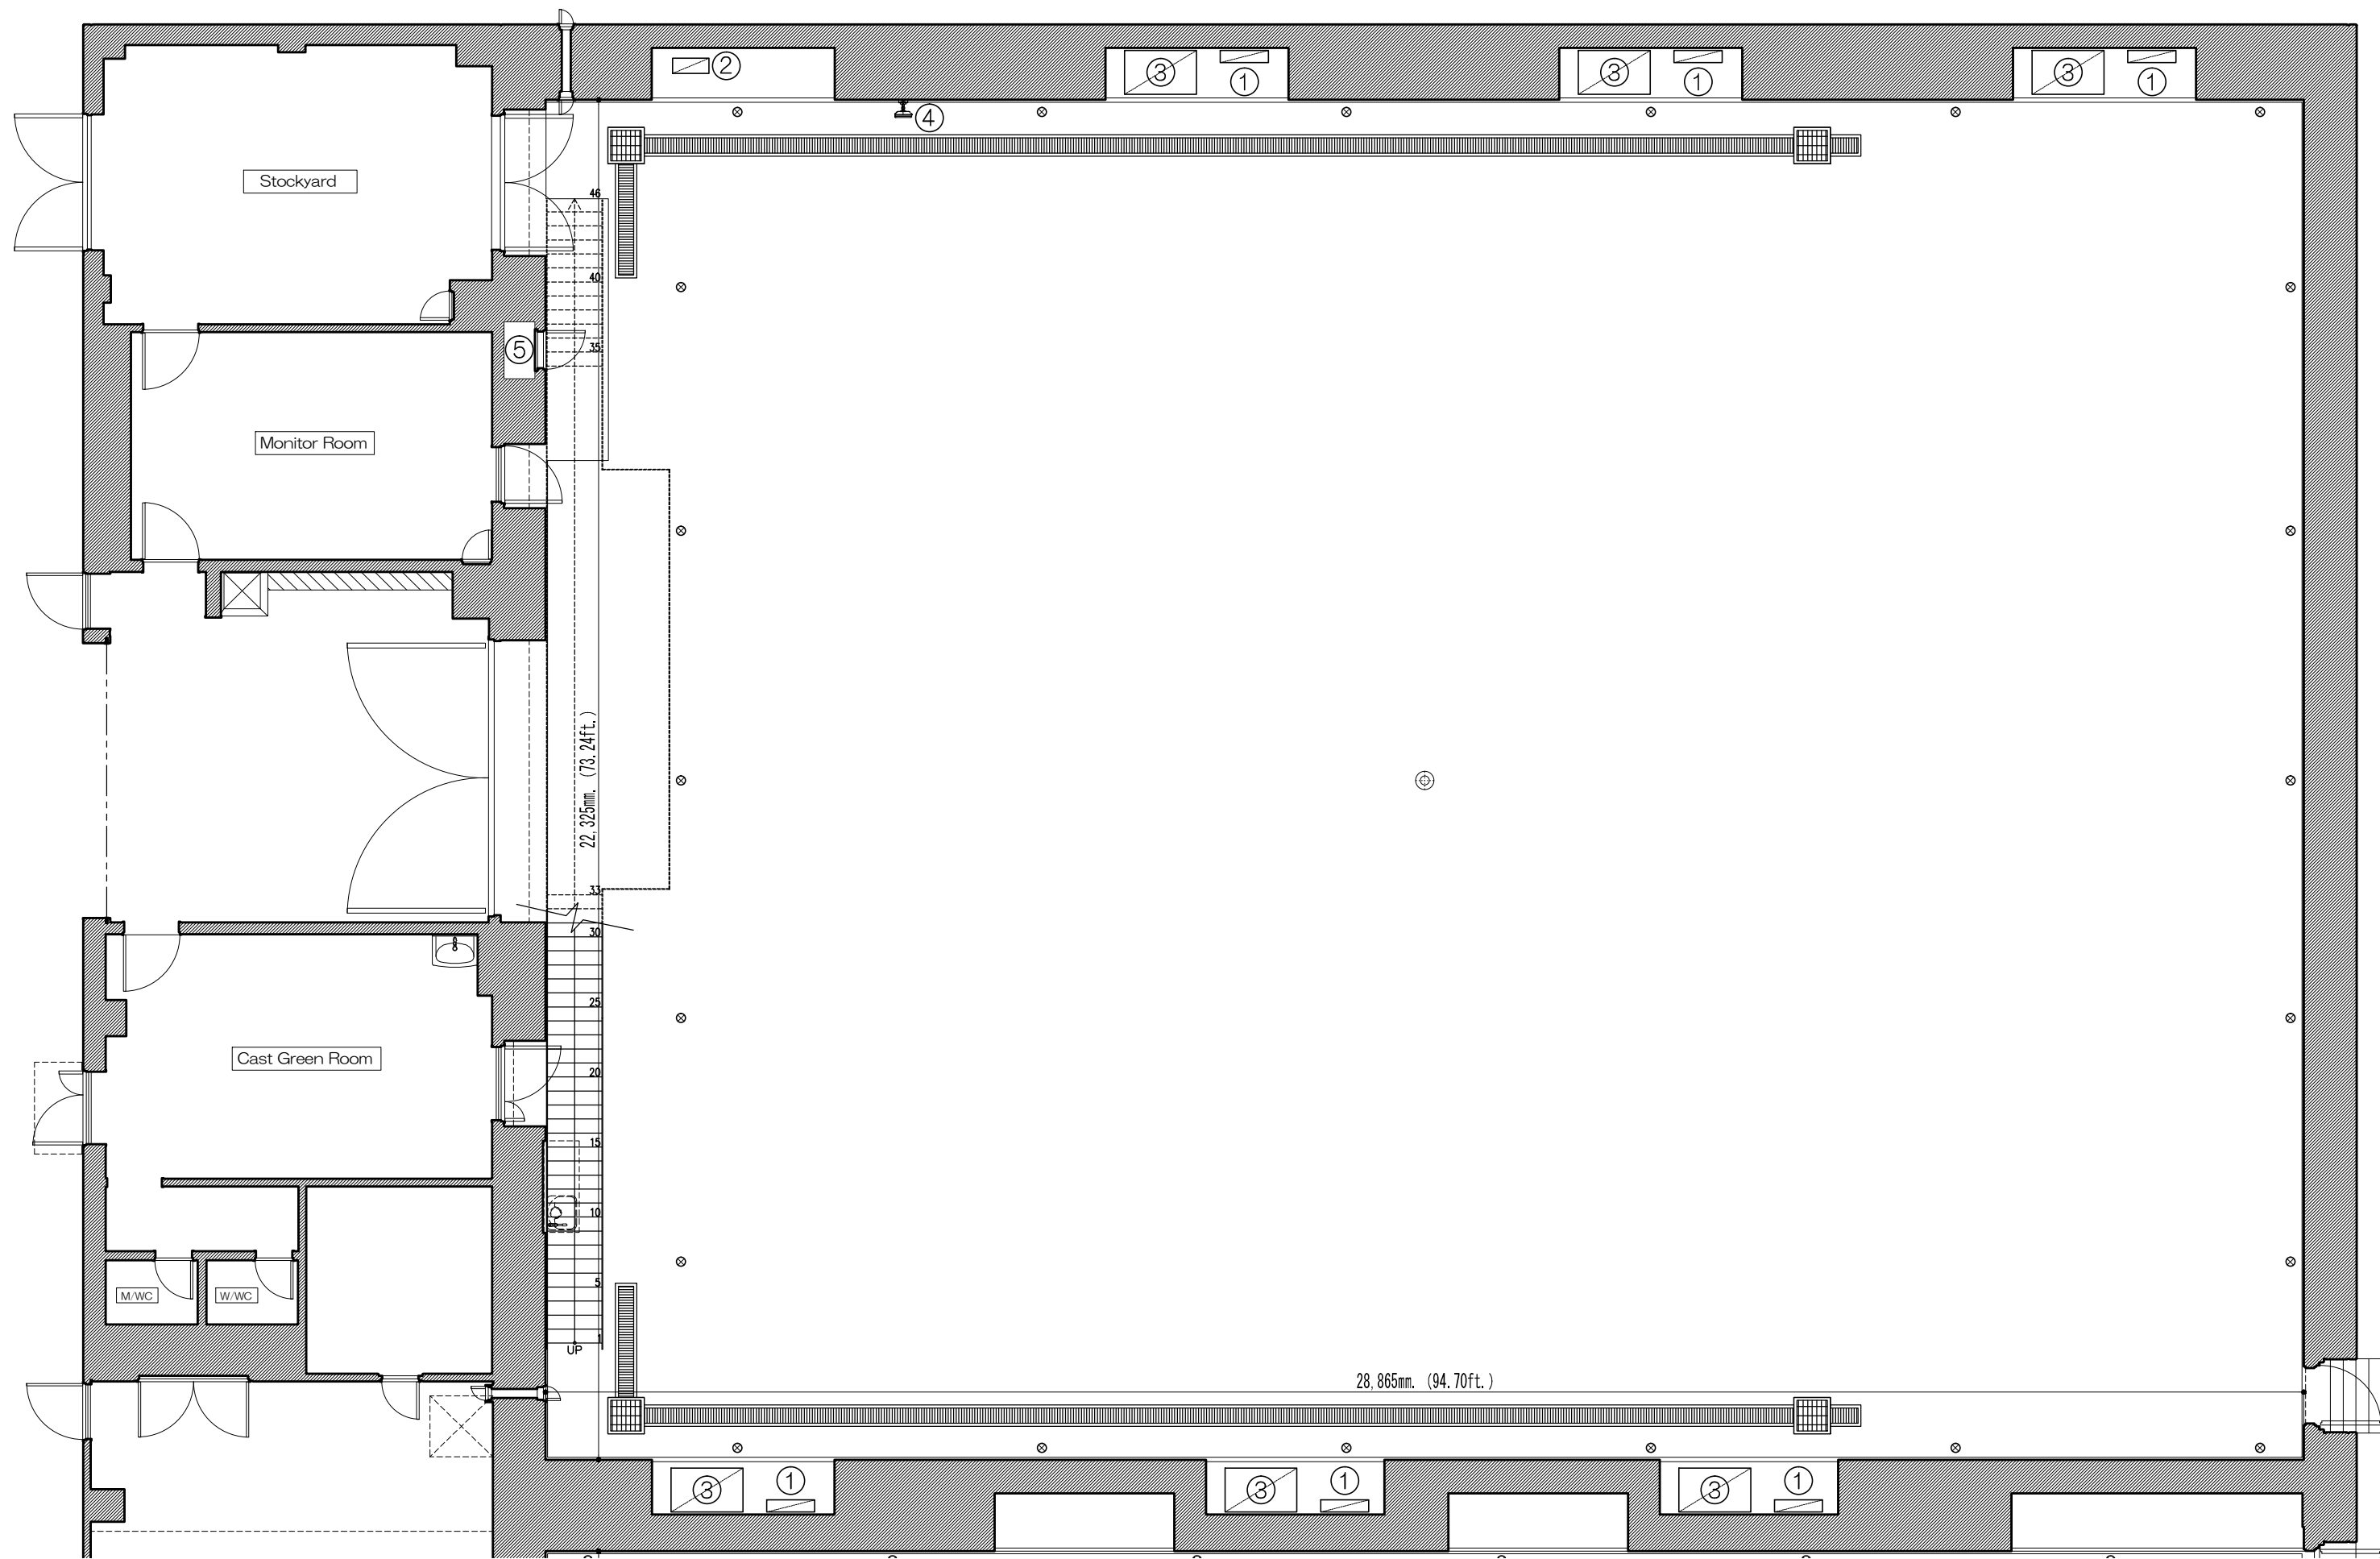

PAPER SIZE A3

GROUND LEVEL FLOOR PLAN (P-2/5)

NOTICE	①	Electrical supply point	⑤	Controller of Hoists		TOHO STUDIOS  東宝スタジオ 1-4-1SEIJO SETAGAYA-KU TOKYO 東宝映画制作グループ	No.4 STAGE	SIZE	644.5m ²	TITLE	DESIGNER
	②	Mains Power three-phase system (200V/60A)	⊗	Hooks for wire action				SCALE	1/100	PRODUCTION	DATE
	③	Air conditioner									
	④	Valve for water (65φ)									