


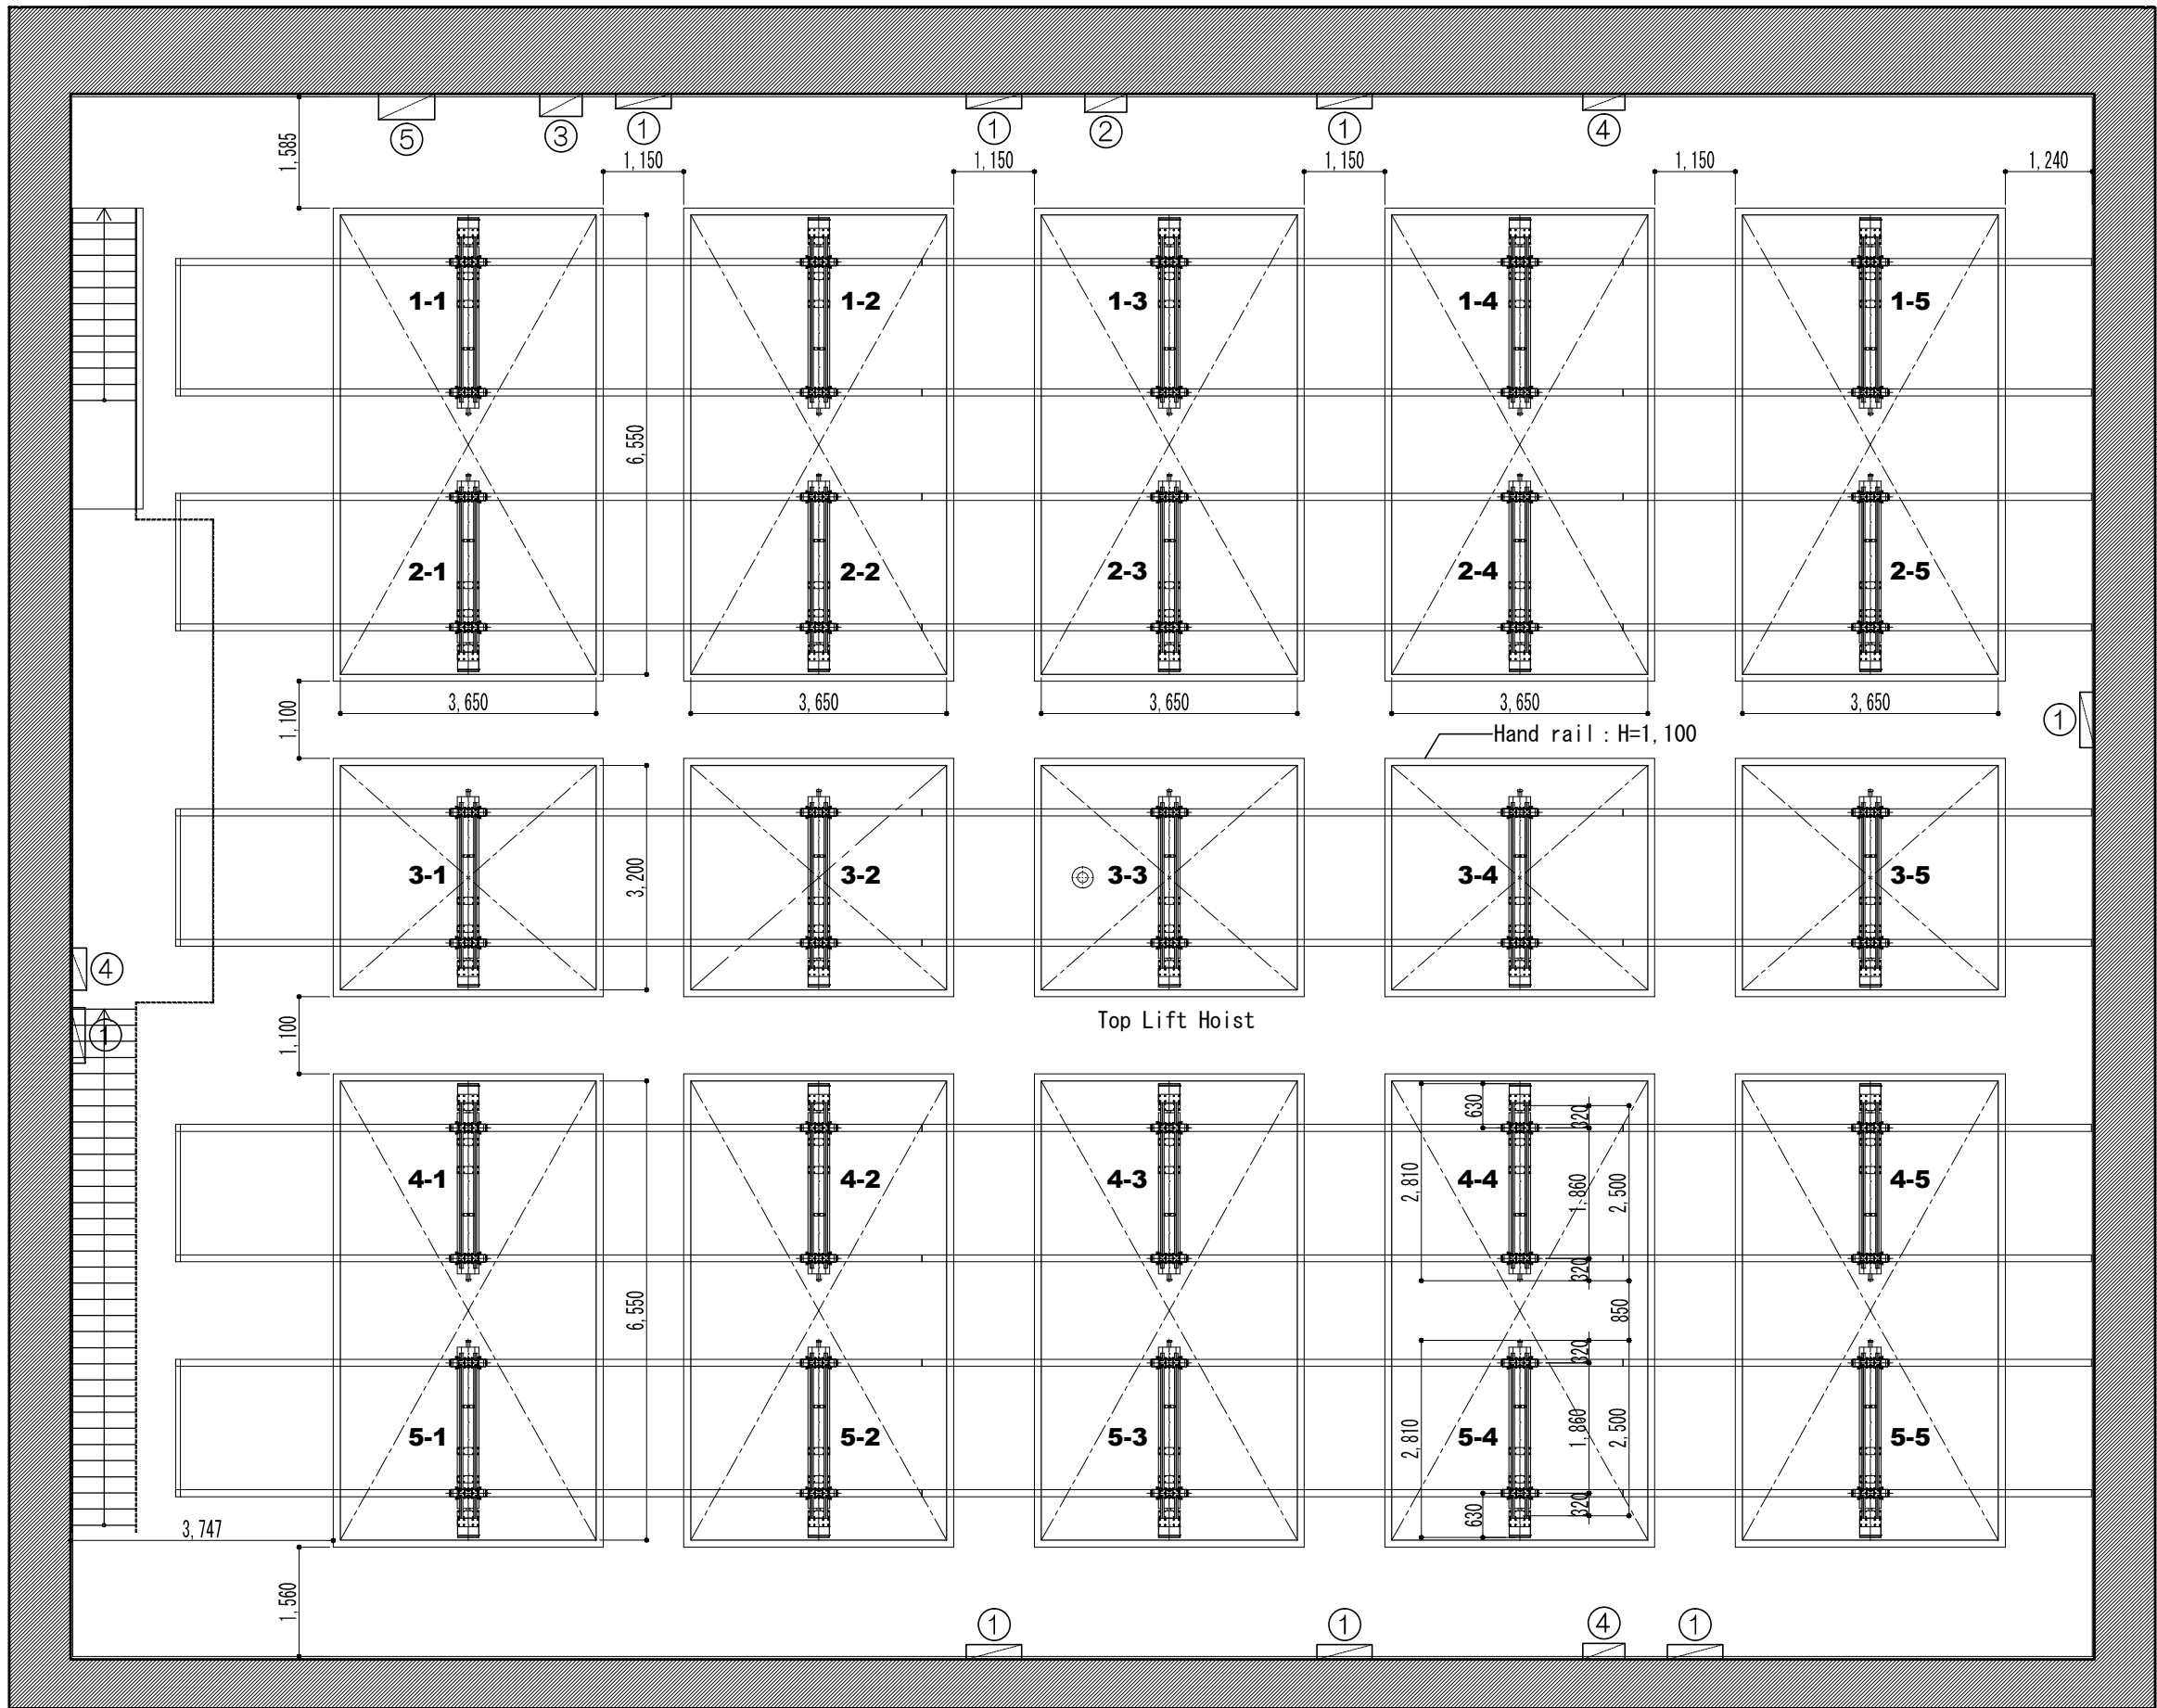

PAPER SIZE A3 ① Hoist No. is corrected: 2015.3.10

CATWALK LEVEL PLAN (P-3/5)

NOTICE	①	Electrical supply point	⑤	Power switch for Hoists	 東宝スタジオ 〒151-8543 東京都渋谷区 1-4-1 東宝ビル 4F 新企画・新制作グループ	No.4 STAGE	SIZE 644.5m ²	TITLE	DESIGNER
	②	Mains Power three-phase system(200V/60A)					SCALE 1/100	PRODUCTION	DATE
	③	Ventilation fan							
	④	Fire hydrant							