


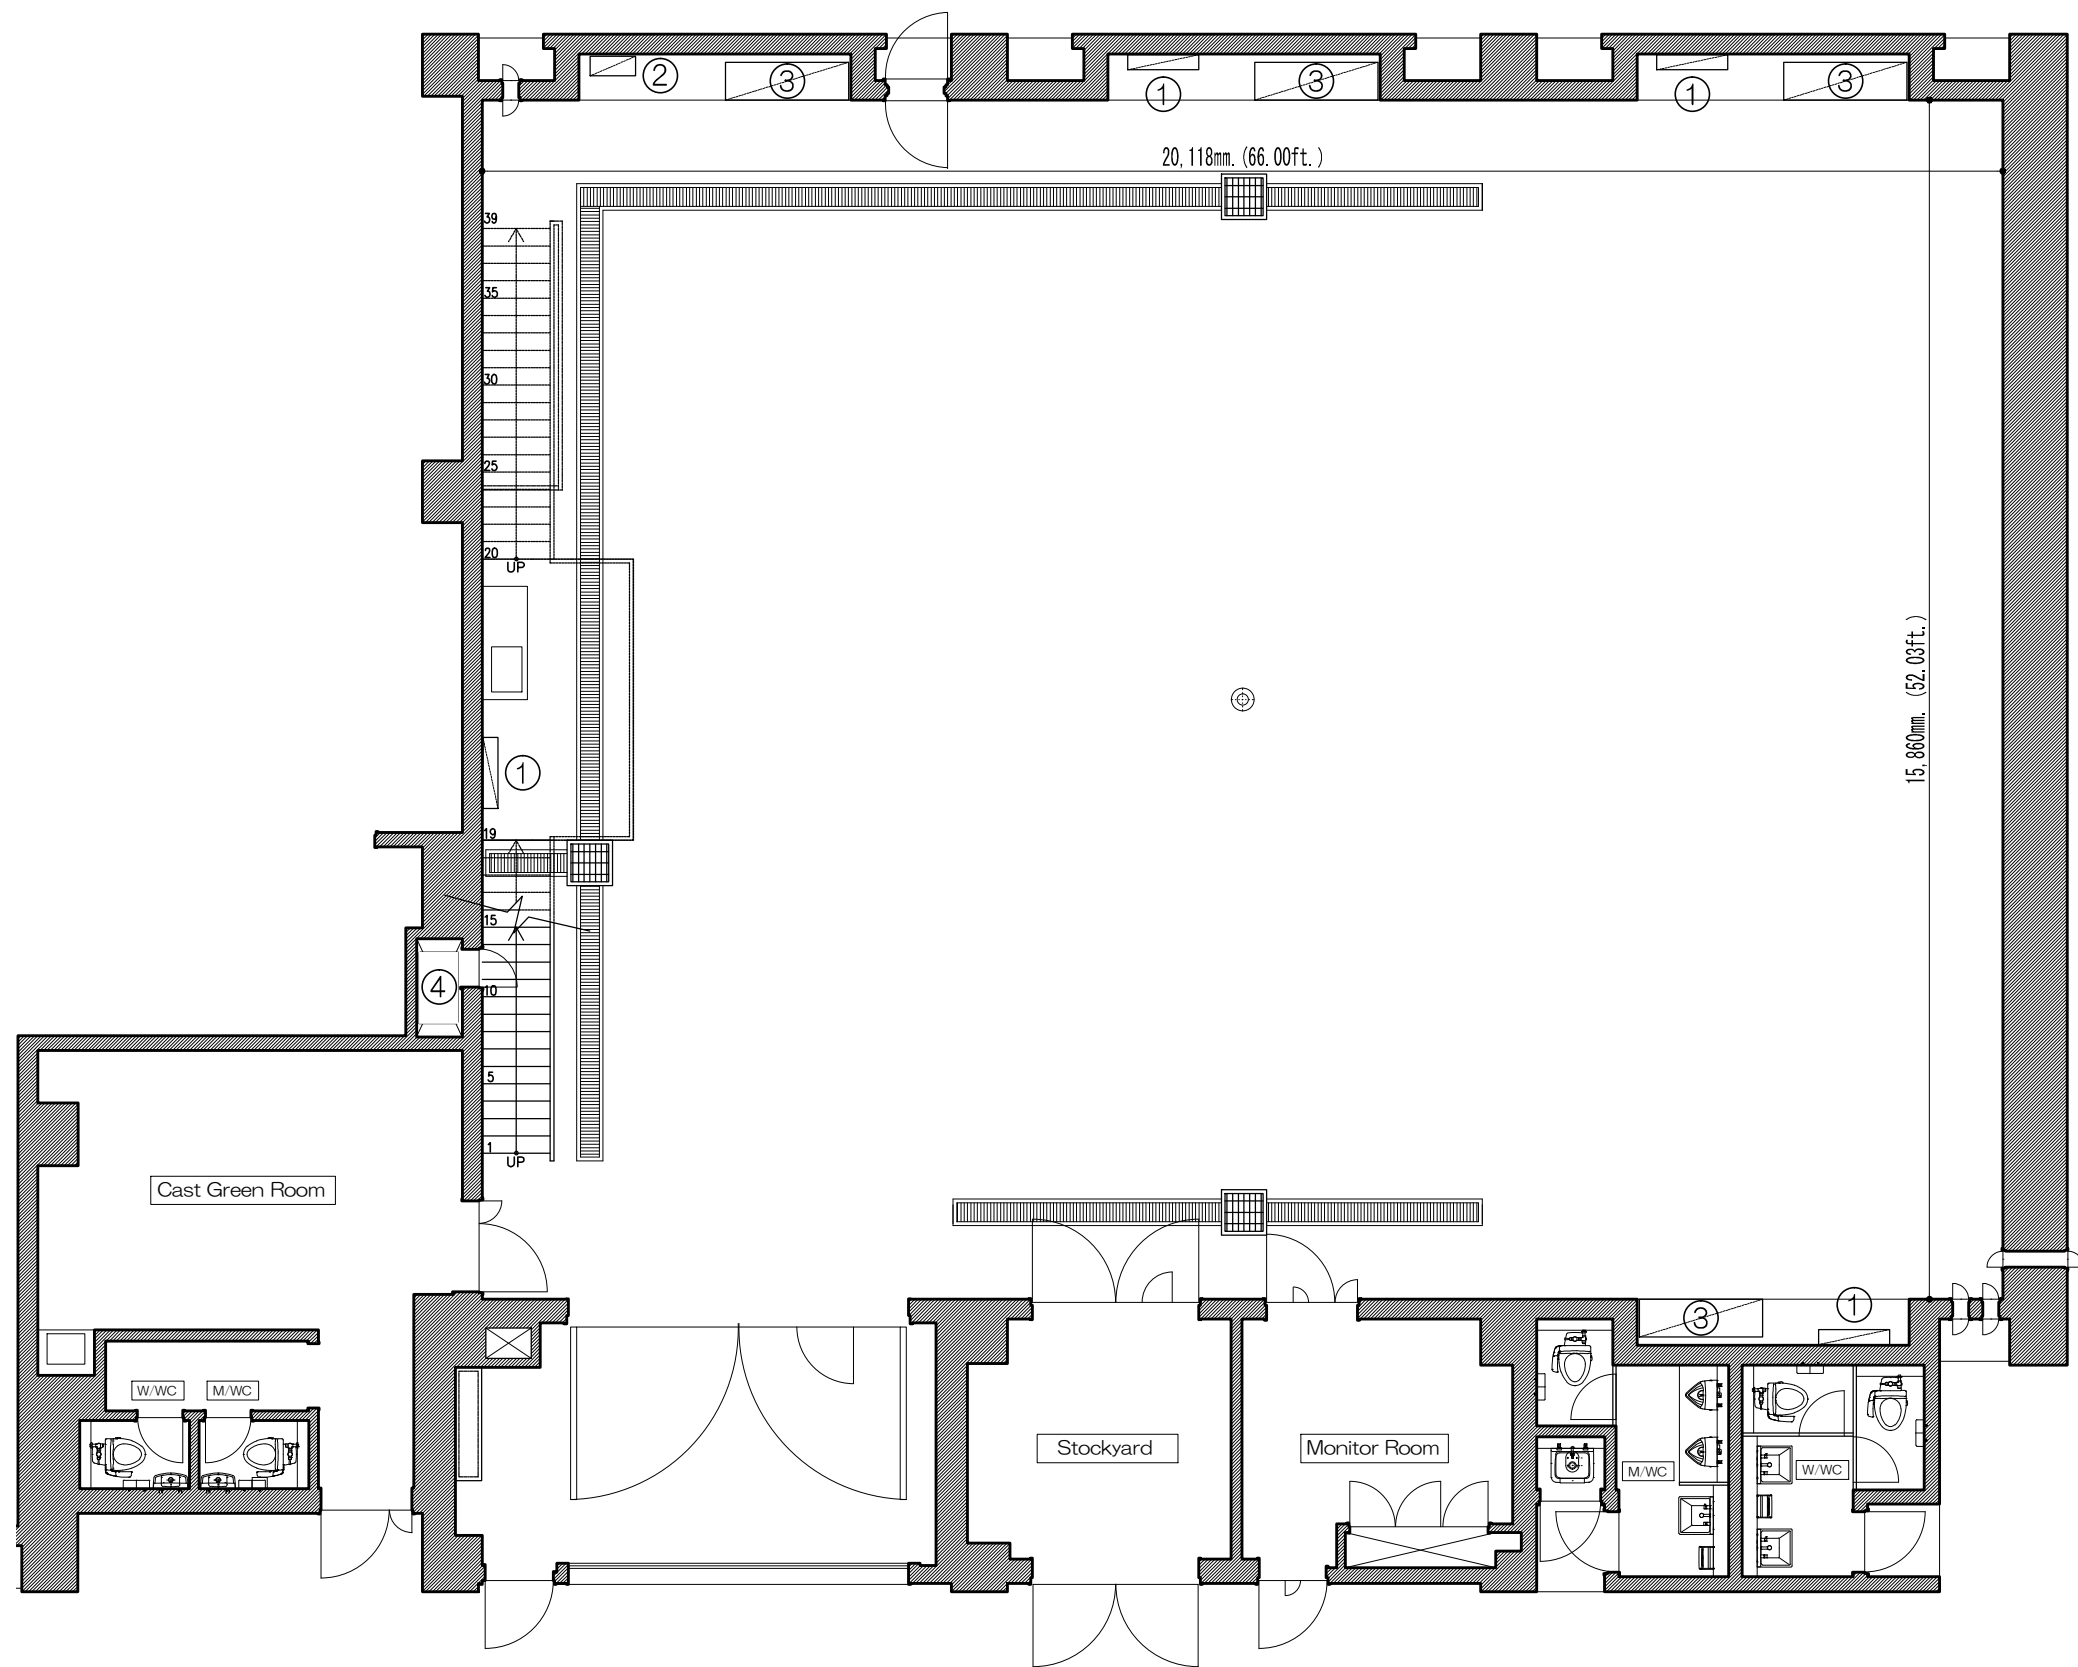

PAPER SIZE A3

GROUND LEVEL FLOOR PLAN (P-2/5)

NOTICE	①	Electrical supply point				TONO STUDIOS  東宝スタジオ 1-4-1 SETAGAYA SETAGAYA-KU TOKYO 阪急新大塚ビル7F	No.5 STAGE	319.1㎡	TITLE	DESIGNER
	②	Mains Power three-phase system(200V/60A)						SCALE	PRODUCTION	DATE
	③	Air conditioner						1/100		
	④	Valve for water (65φ)								