


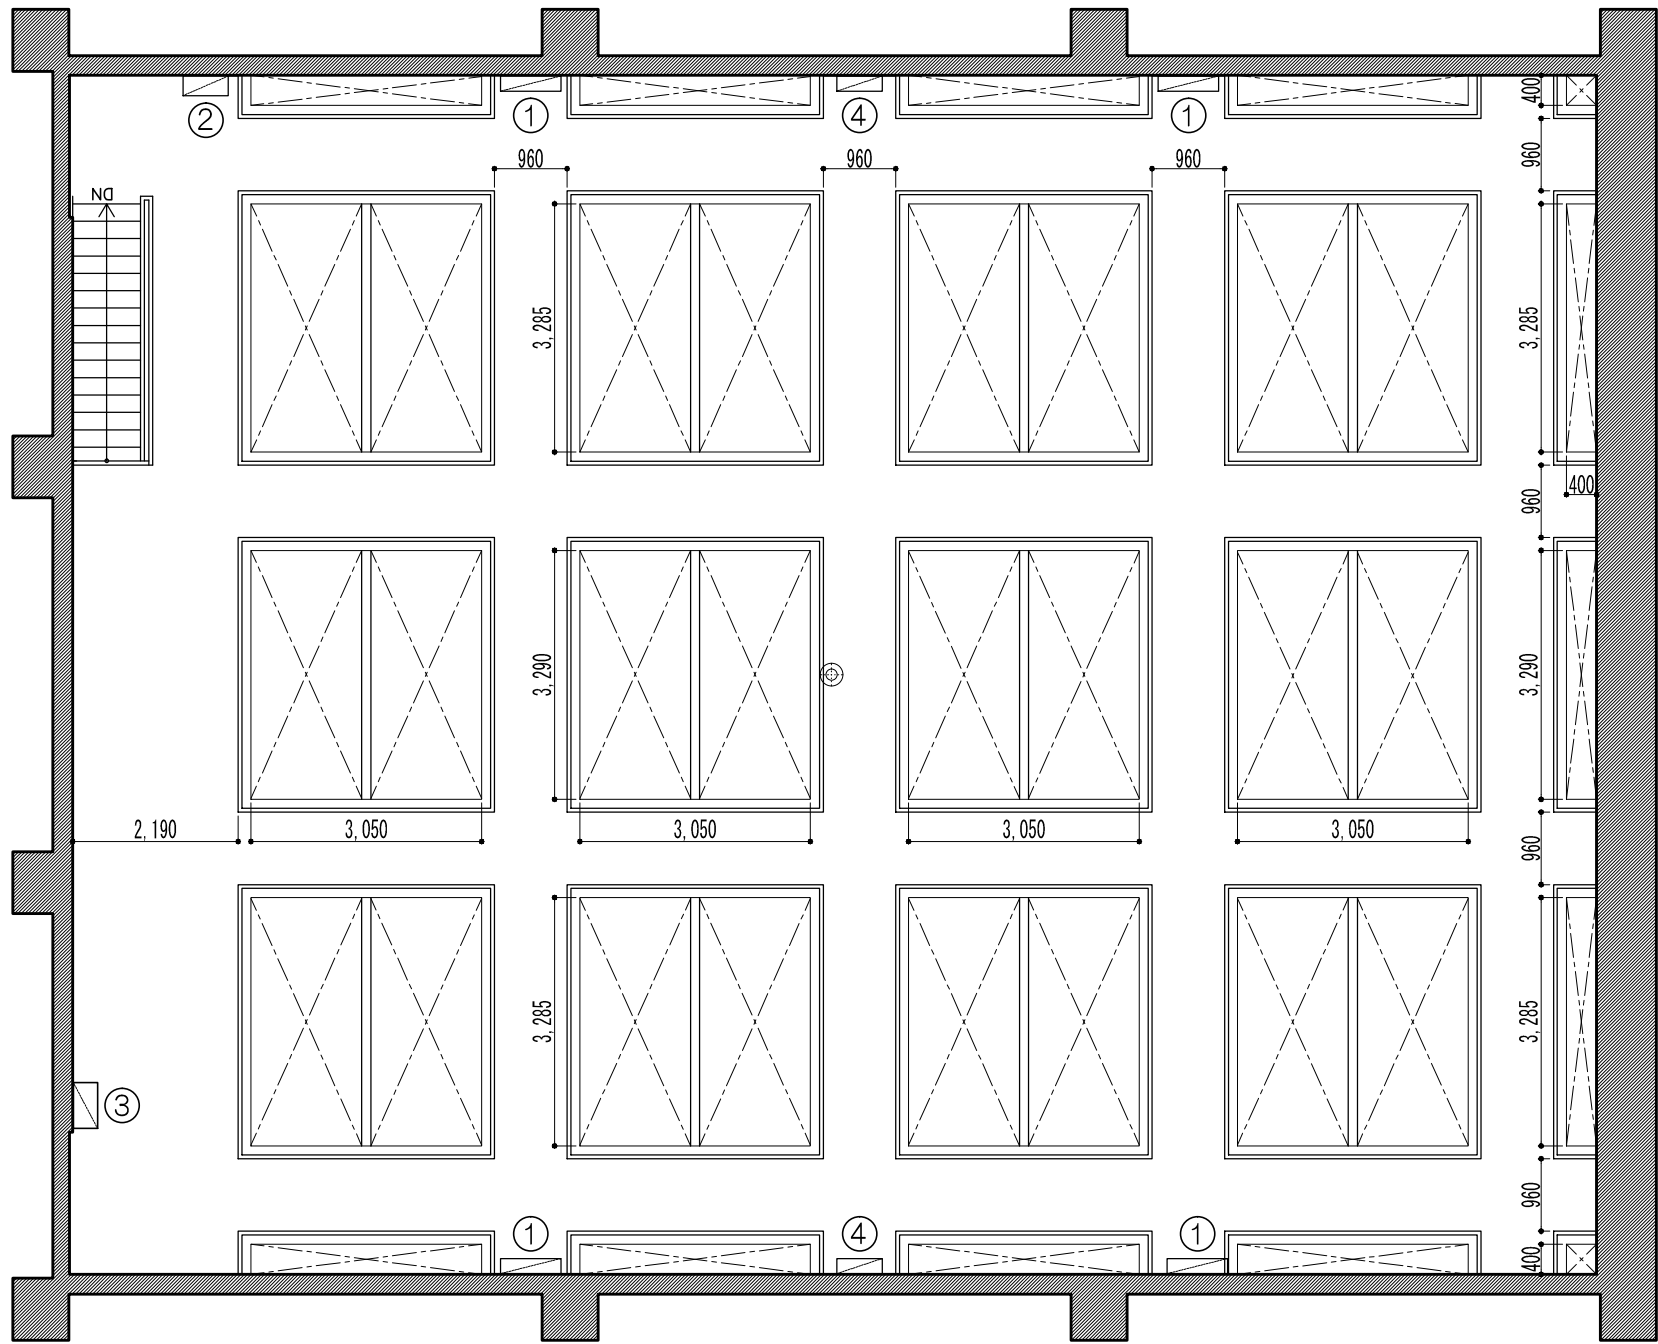

CATWALK LEVEL PLAN (P-3/5)

NOTICE	①	Electrical supply point			東宝スタジオ 東宝スタジオ 1-4-1SETUO SETAGAYA-KU TOKYO 反動派映画製作グループ	No.5 STAGE	319.1㎡	TITLE	DESIGNER
	②	Mains Power three-phase system(200V/60A)					SCALE	PRODUCTION	DATE
	③	Ventilation fan					1/100		
	④	Fire hydrant							