


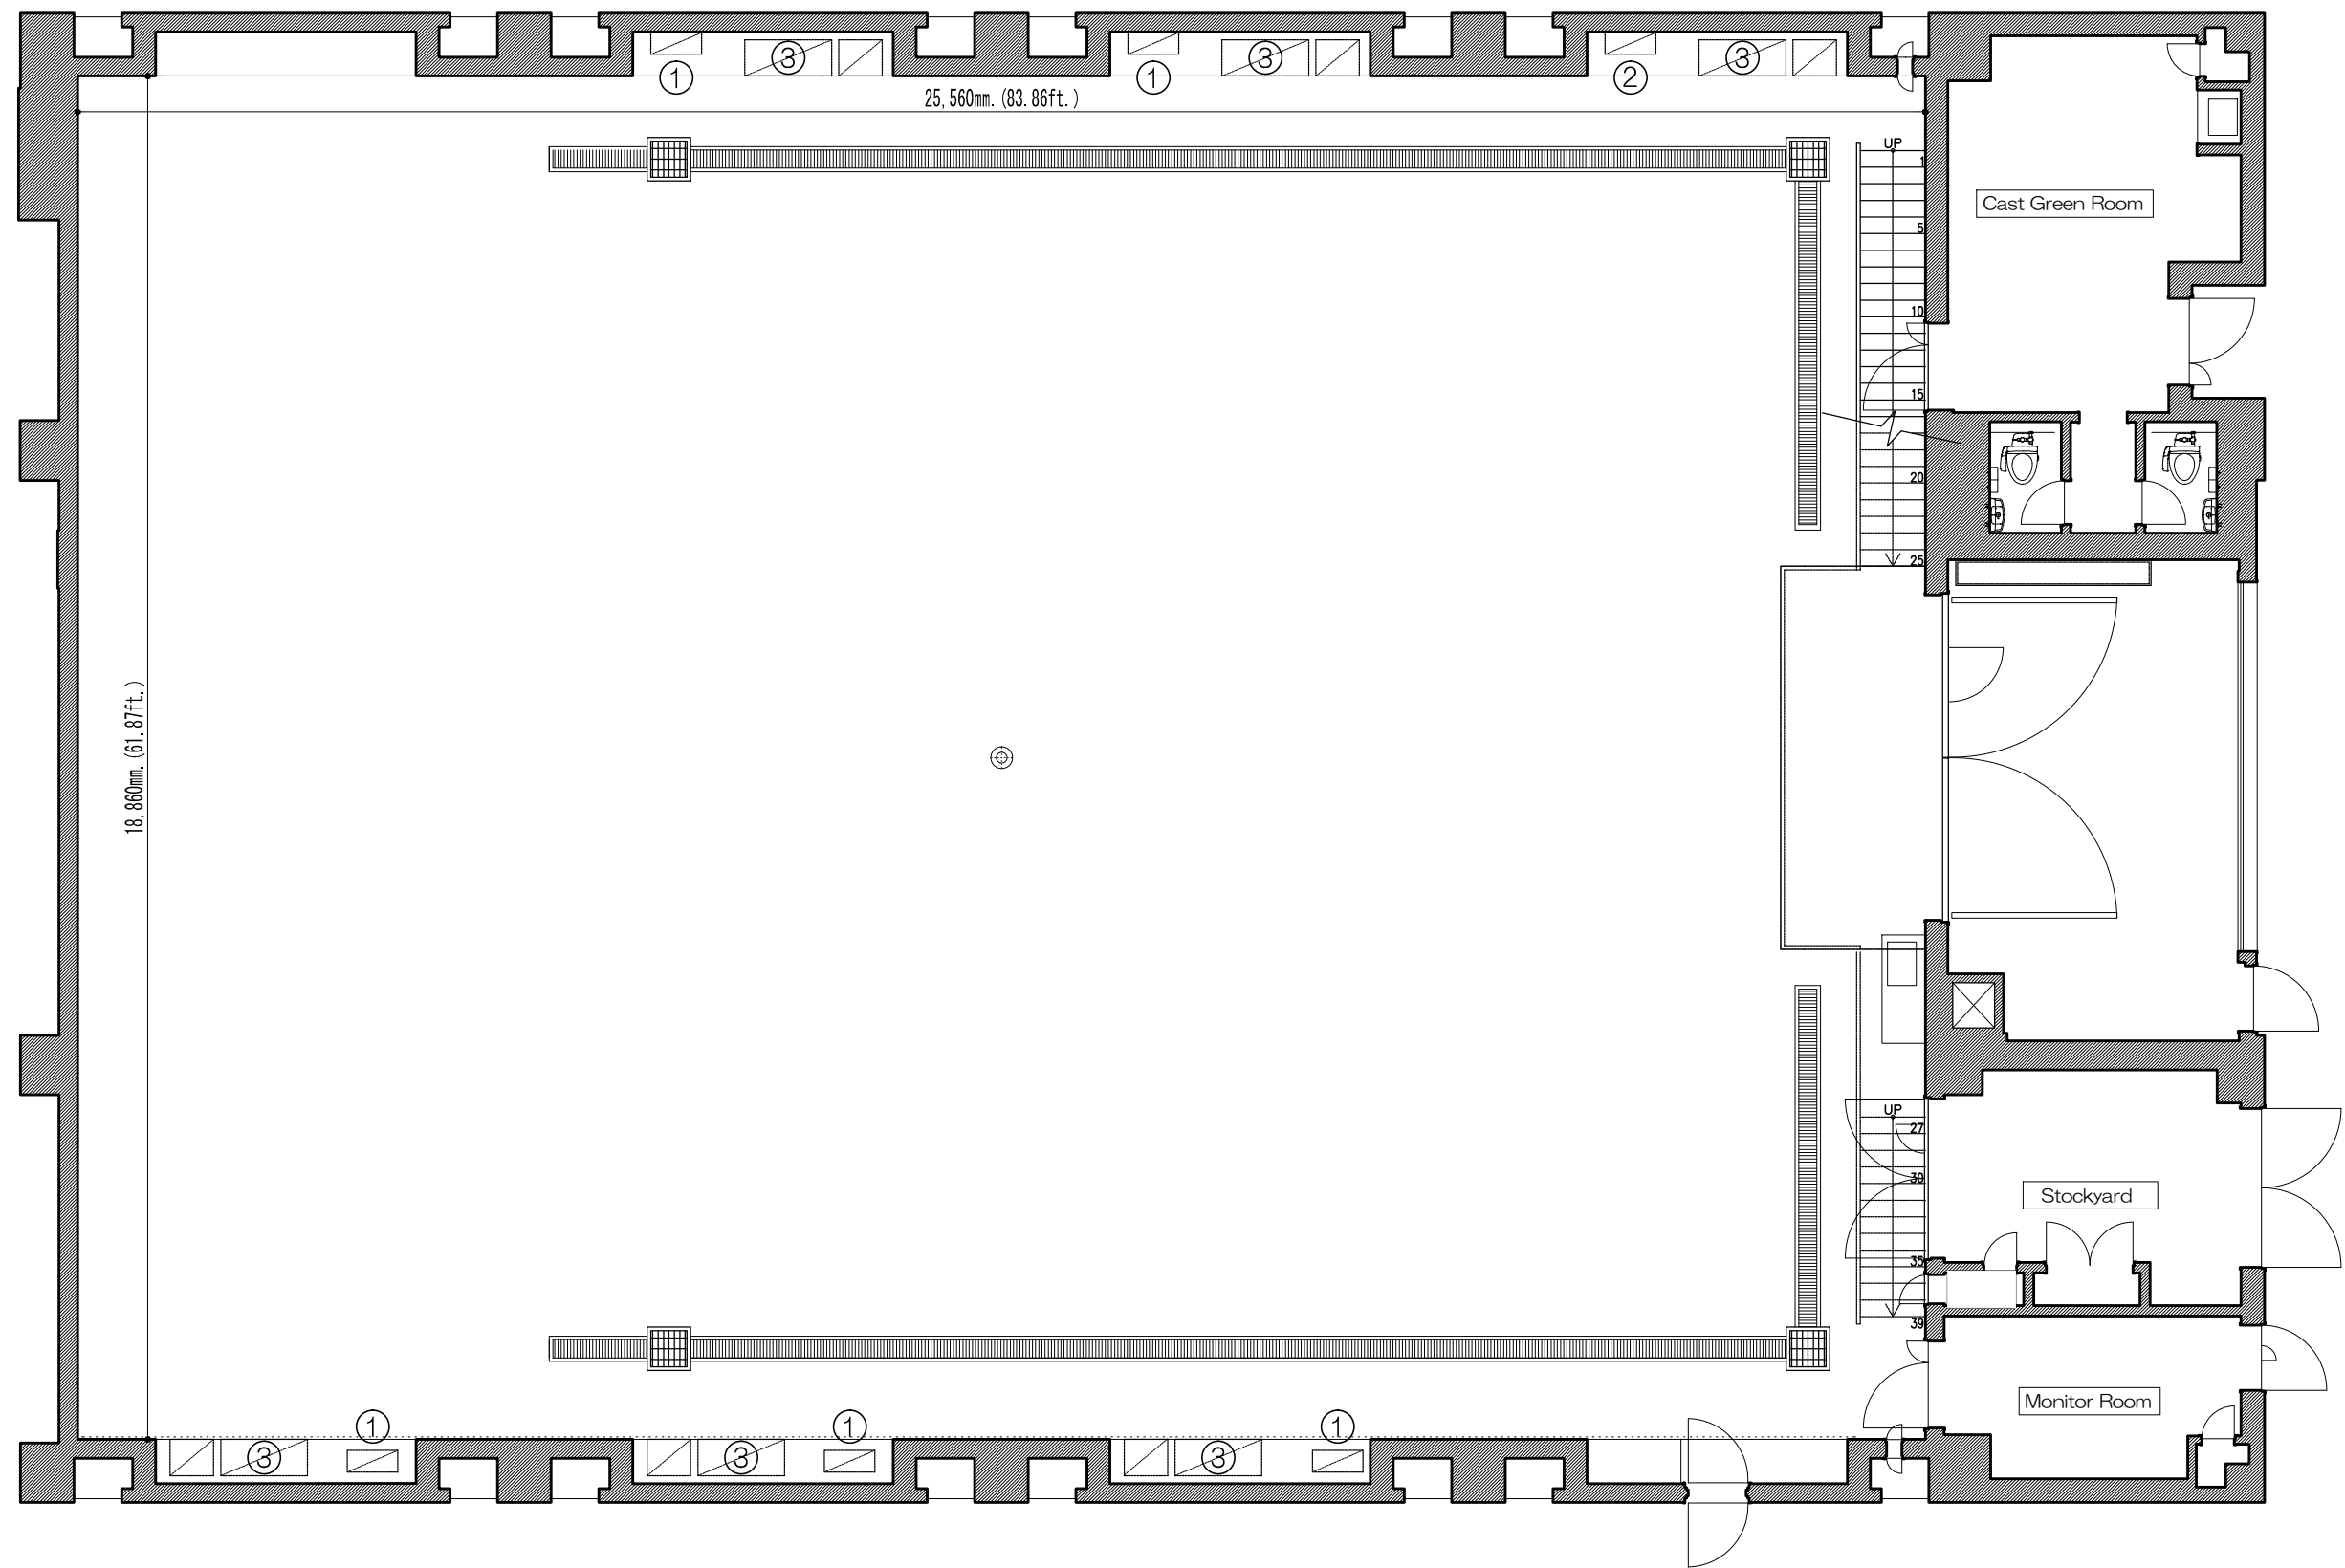

PAPER SIZE A3

GROUND LEVEL FLOOR PLAN (P-2/5)

NOTICE	①	Electrical supply point				東宝スタジオ 1-4-1 SETAI SETAGAYA-KU TOKYO 東宝映画制作センター	No.6 STAGE	SIZE 482㎡	TITLE	DESIGNER
	②	Mains Power three-phase system(200V/60A)						SCALE 1/100	PRODUCTION	DATE
	③	Air conditioner								
	④	Valve for water (65φ)								