


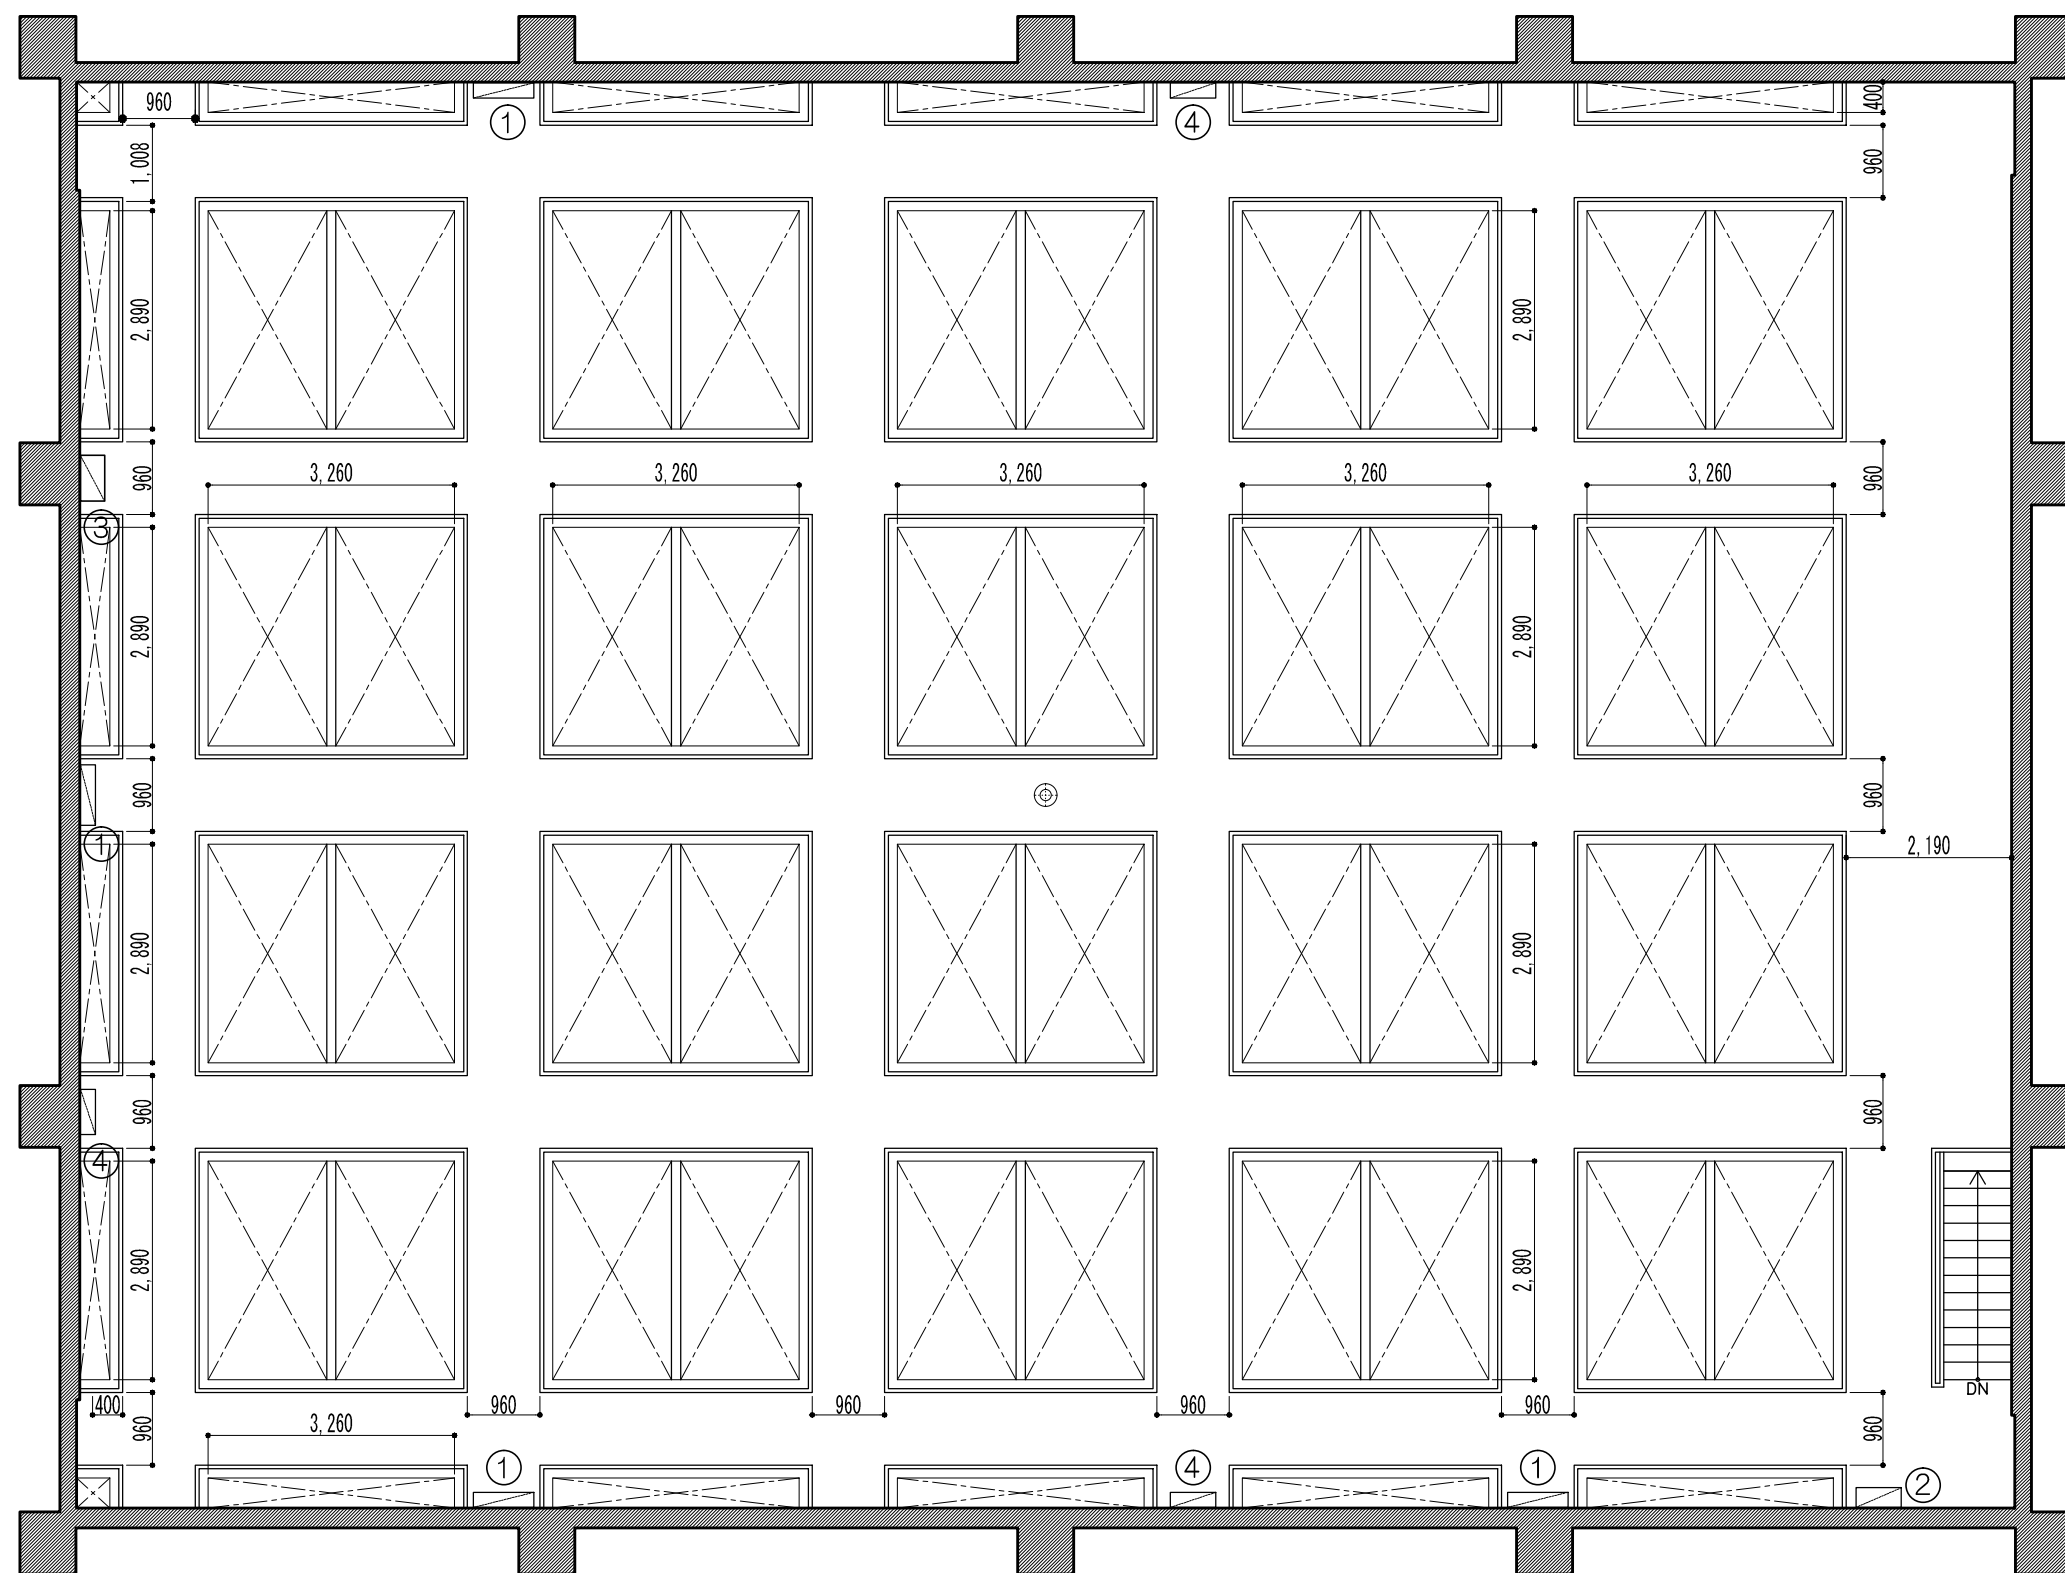

PAPER SIZE A3

CATWALK LEVEL PLAN (P-3/5)

NOTICE	①	Electrical supply point			TONO STUDIOS  東宝スタジオ 1-4-1 SETSU SETAGAYA-KU TOKYO 板倉新建築工房	No.6 STAGE	SIZE 482㎡	TITLE	DESIGNER
	②	Mains Power three-phase system(200V/60A)					SCALE 1/100	PRODUCTION	DATE
	③	Ventilation fan							
	④	Fire hydrant							