


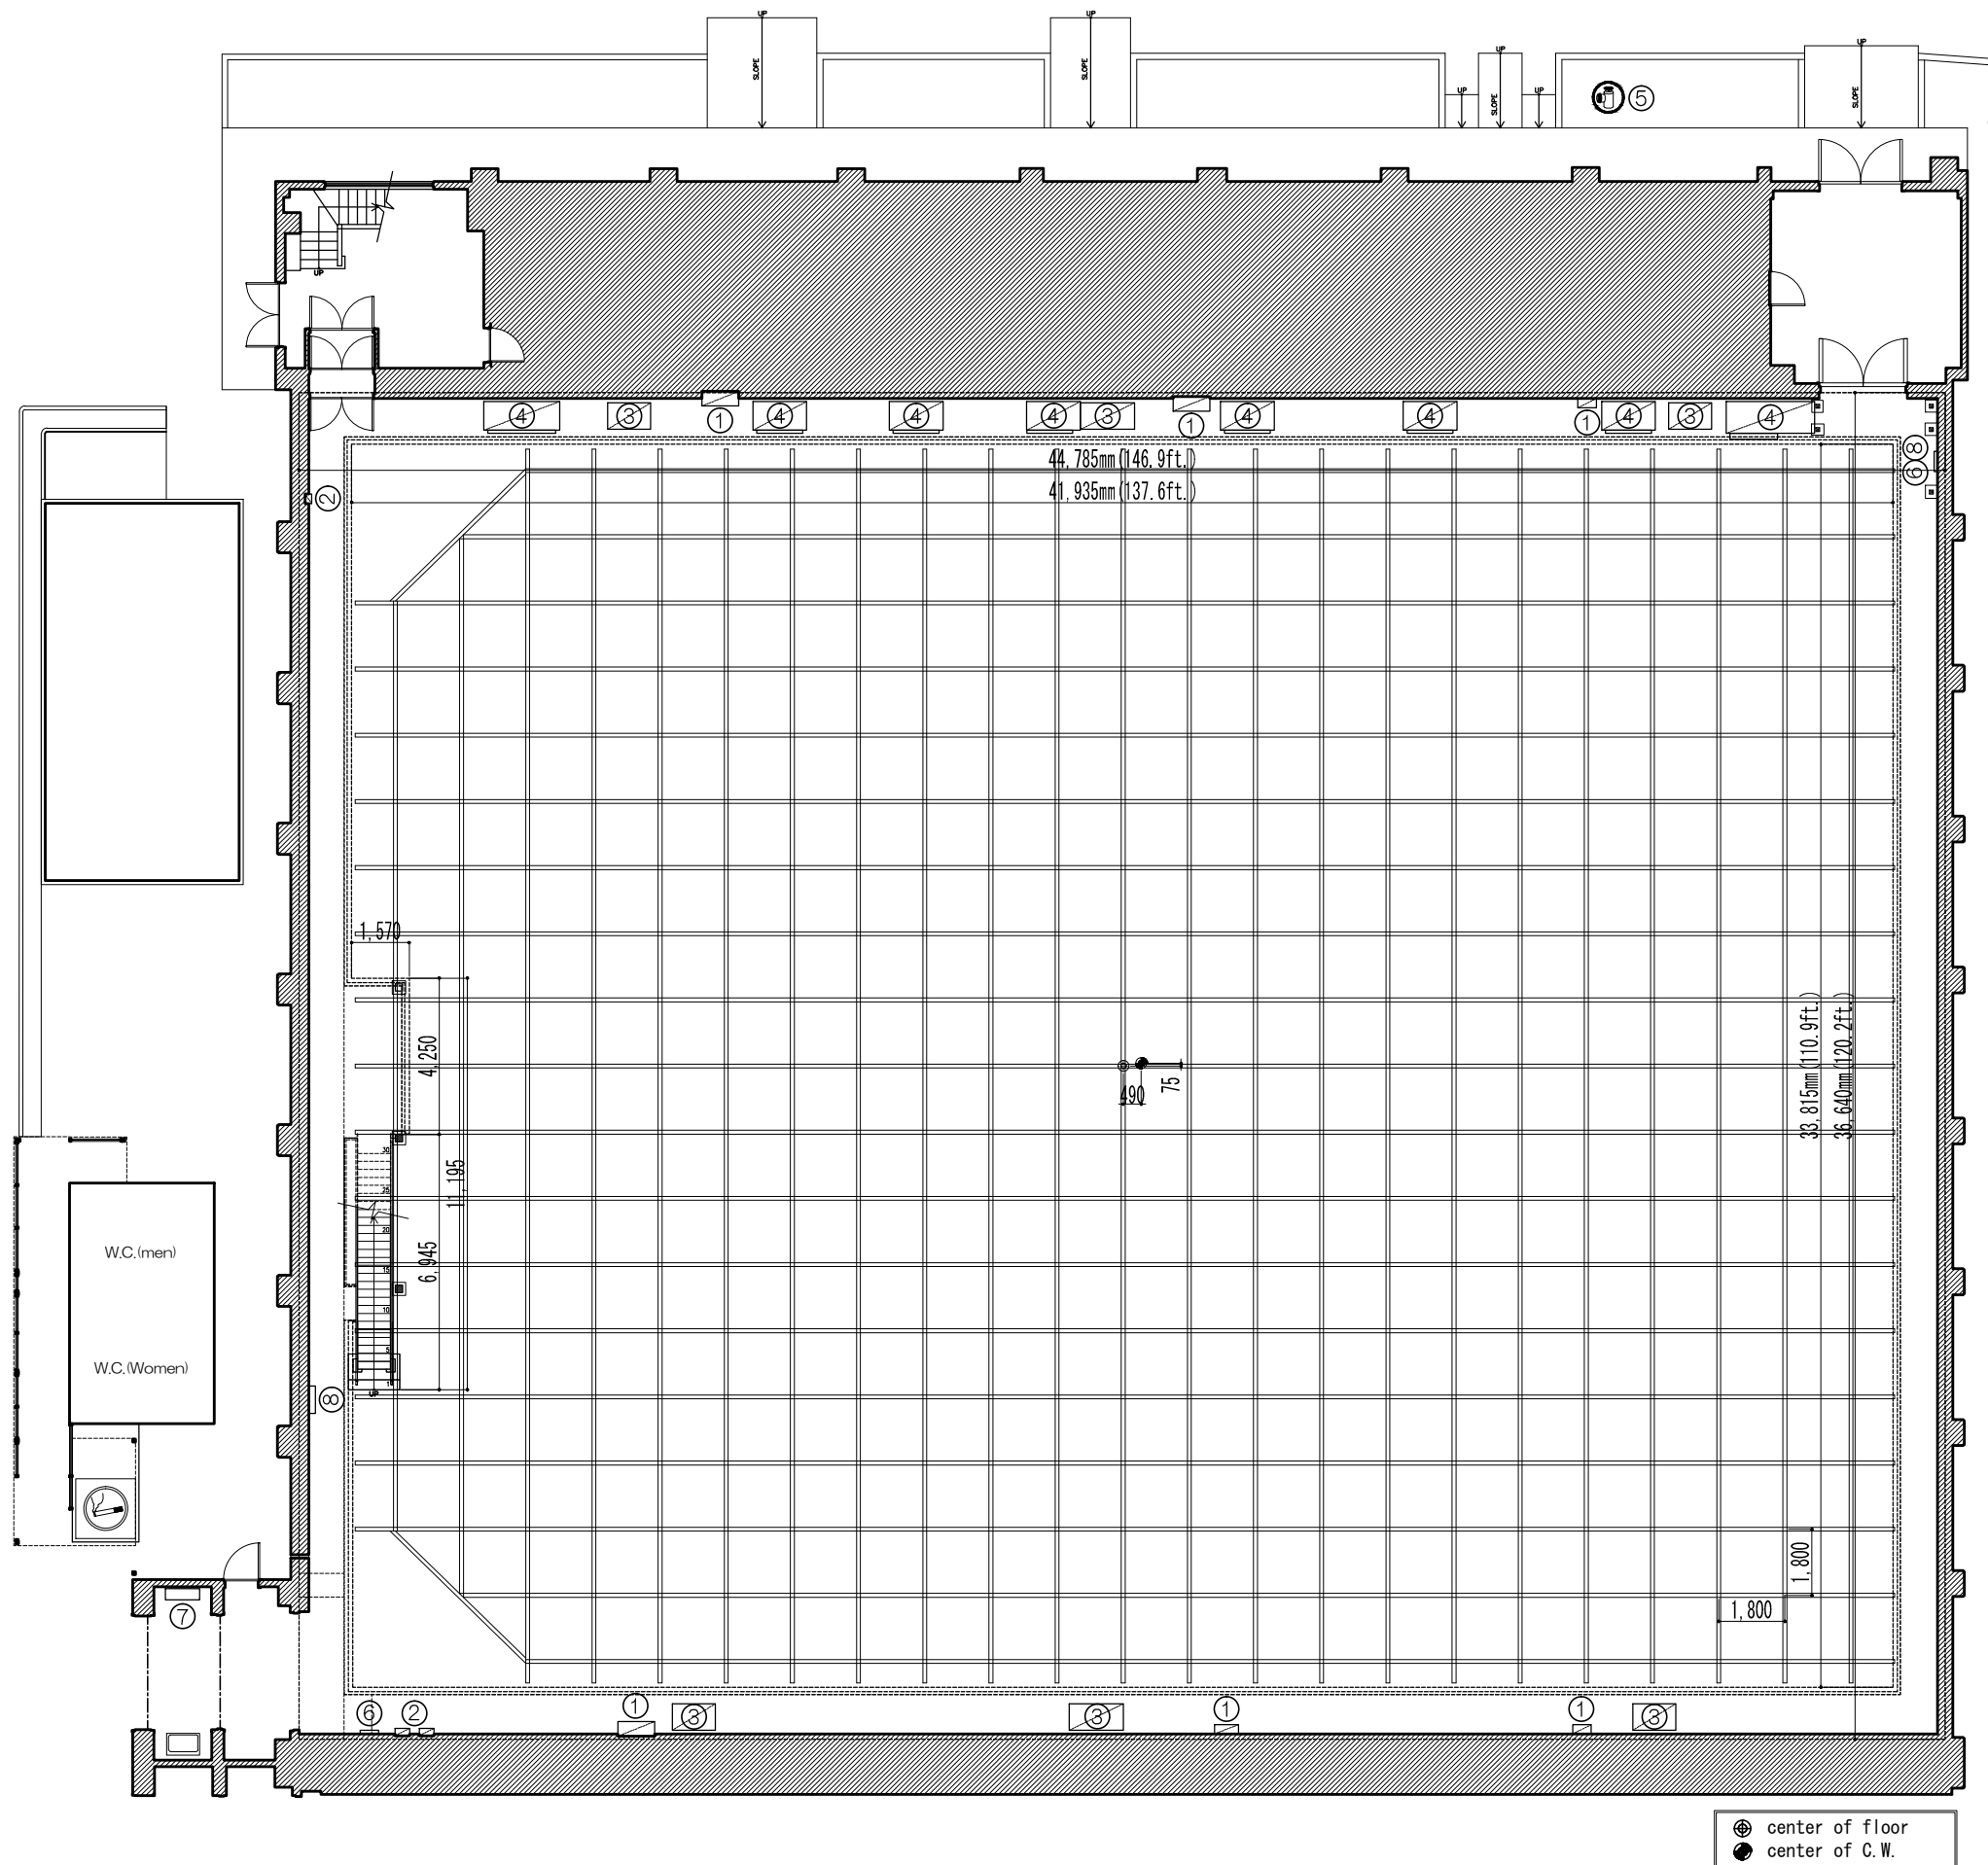

⊙ center of floor
● center of C.W.

PAPER SIZE A3

GROUND LEVEL FLOOR PLAN (P-2/5)

NOTICE	①	Electrical supply point	⑤	Valve for water (65φ)	東宝スタジオ 東宝スタジオ 1-4-1361JO SETAGAYA-KU TOKYO 東宝映画制作グループ	No. 8 STAGE	SIZE	TITLE	DESIGNER
	②	Mains Power three-phase system(200V/60A)	⑥	Fire alarm			1,418.0㎡		
	③	Air conditioner	⑦	Fire extinguisher			SCALE	PRODUCTION	DATE
	④	Air duct	⑧	Fire hydrant			1/200		