



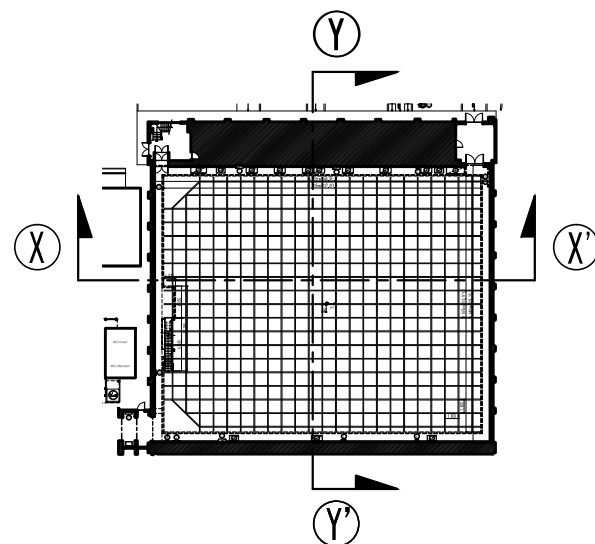


8,840mm (29.00ft.) ※Limit of the height for set construction

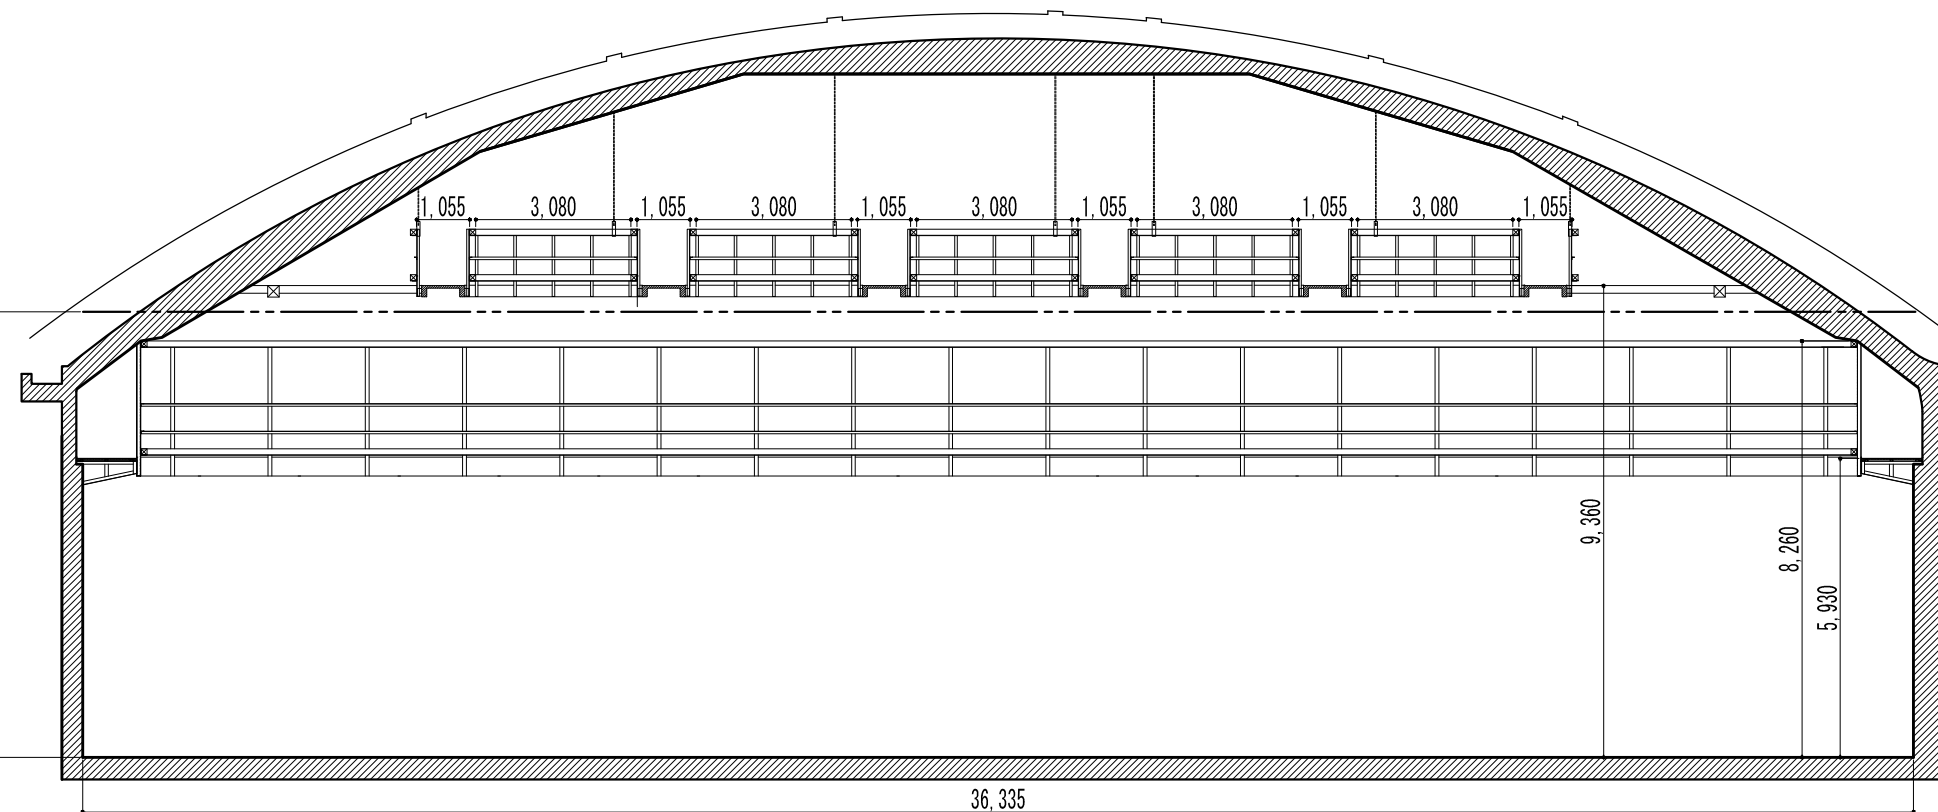

SECTION Y-Y'

8,840mm (29.00ft.) ※Limit of the height for set construction

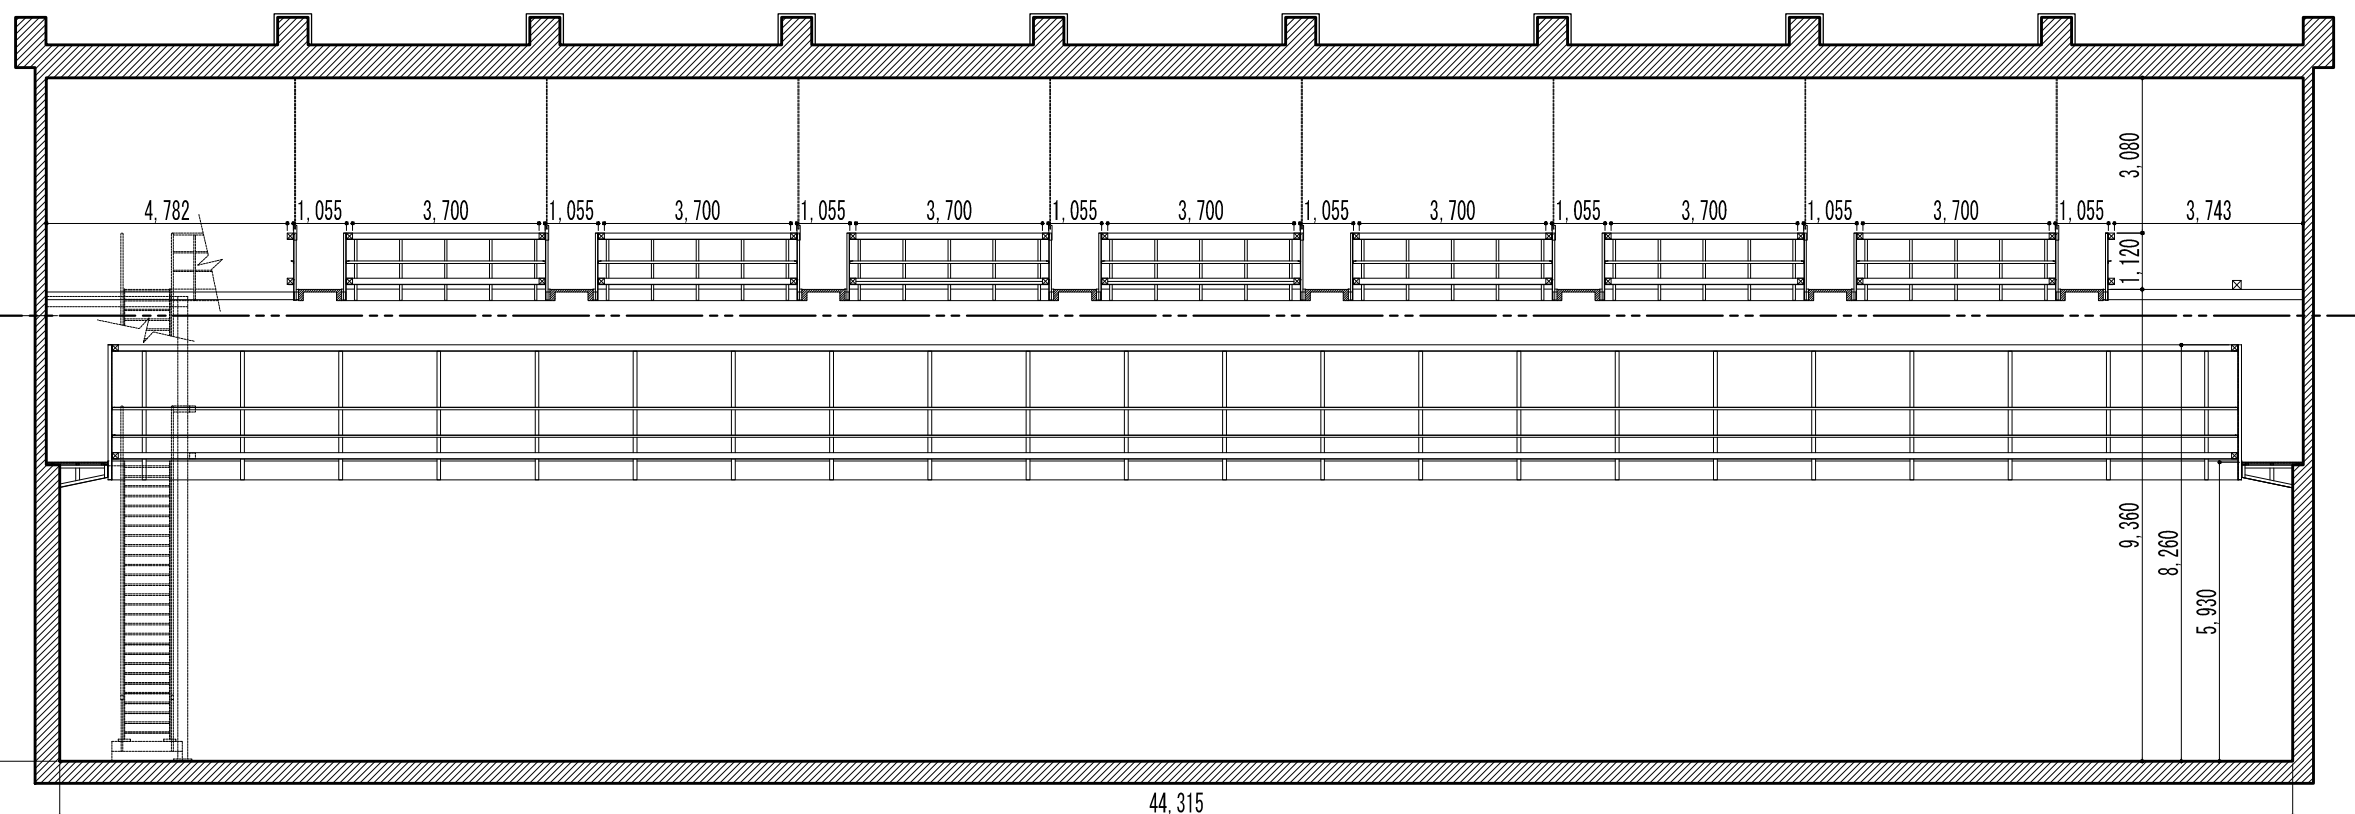

SECTION X-X'

PAPER SIZE A3

A SECTIONAL VIEW [1] (P-5/6)

NOTICE



No. 8
STAGE

SIZE
1,418.0m²
SCALE
1/260

TITLE
PRODUCTION

DESIGNER
DATE