

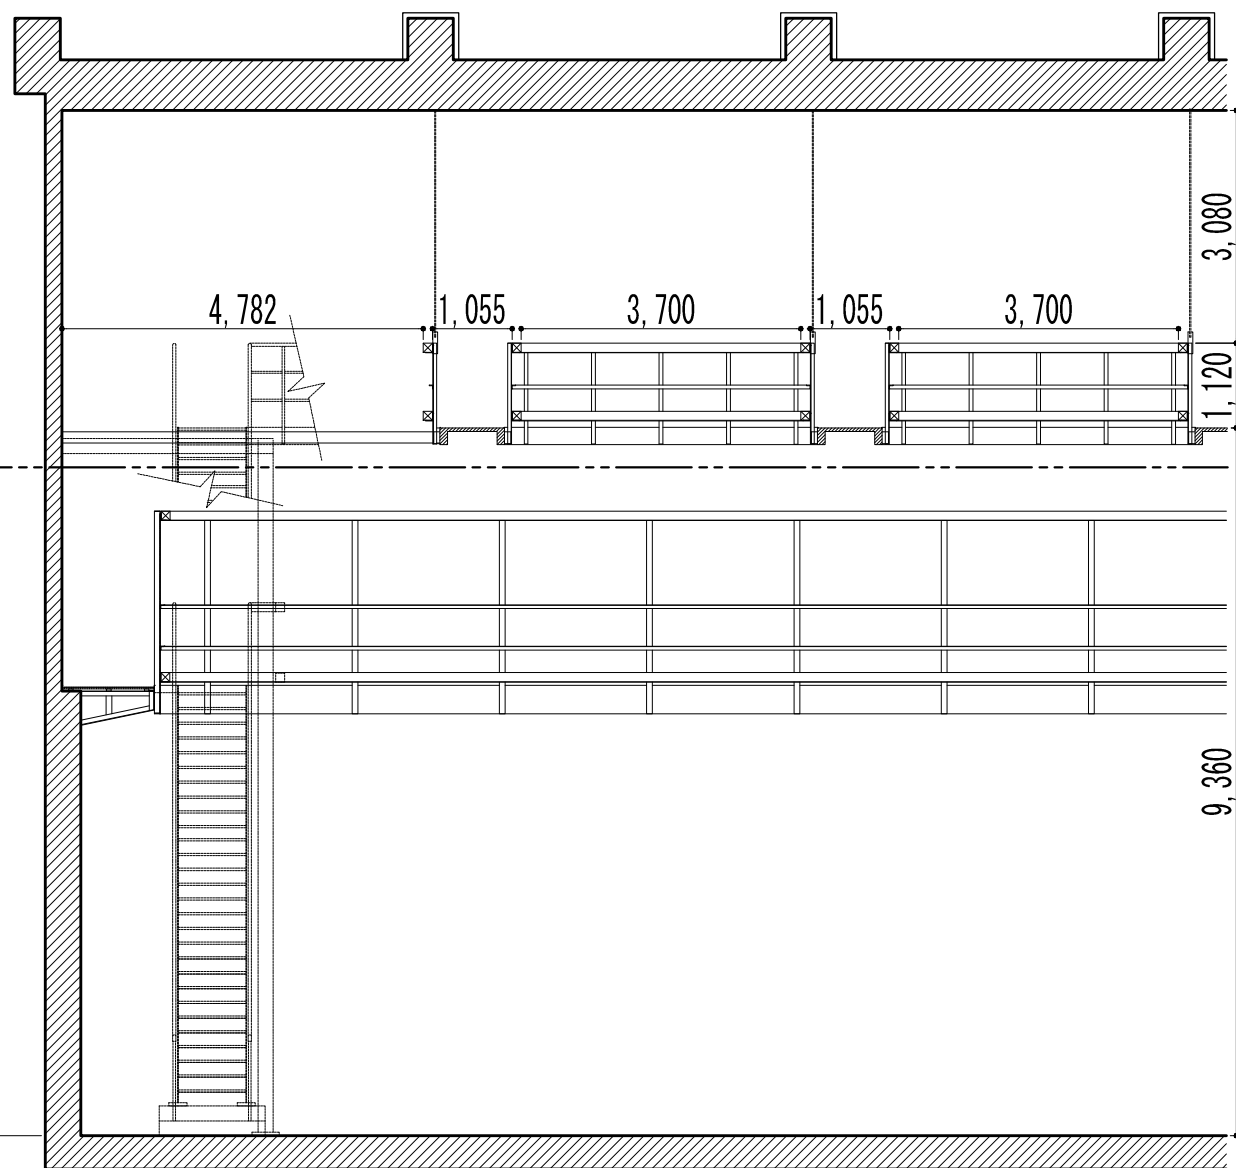


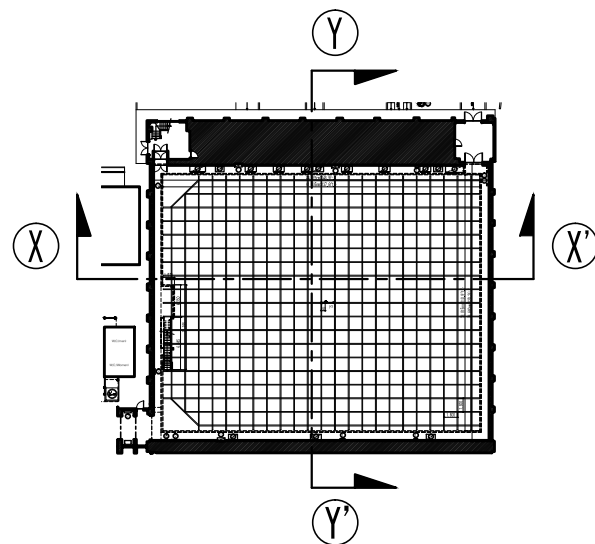

SECTION Y-Y'

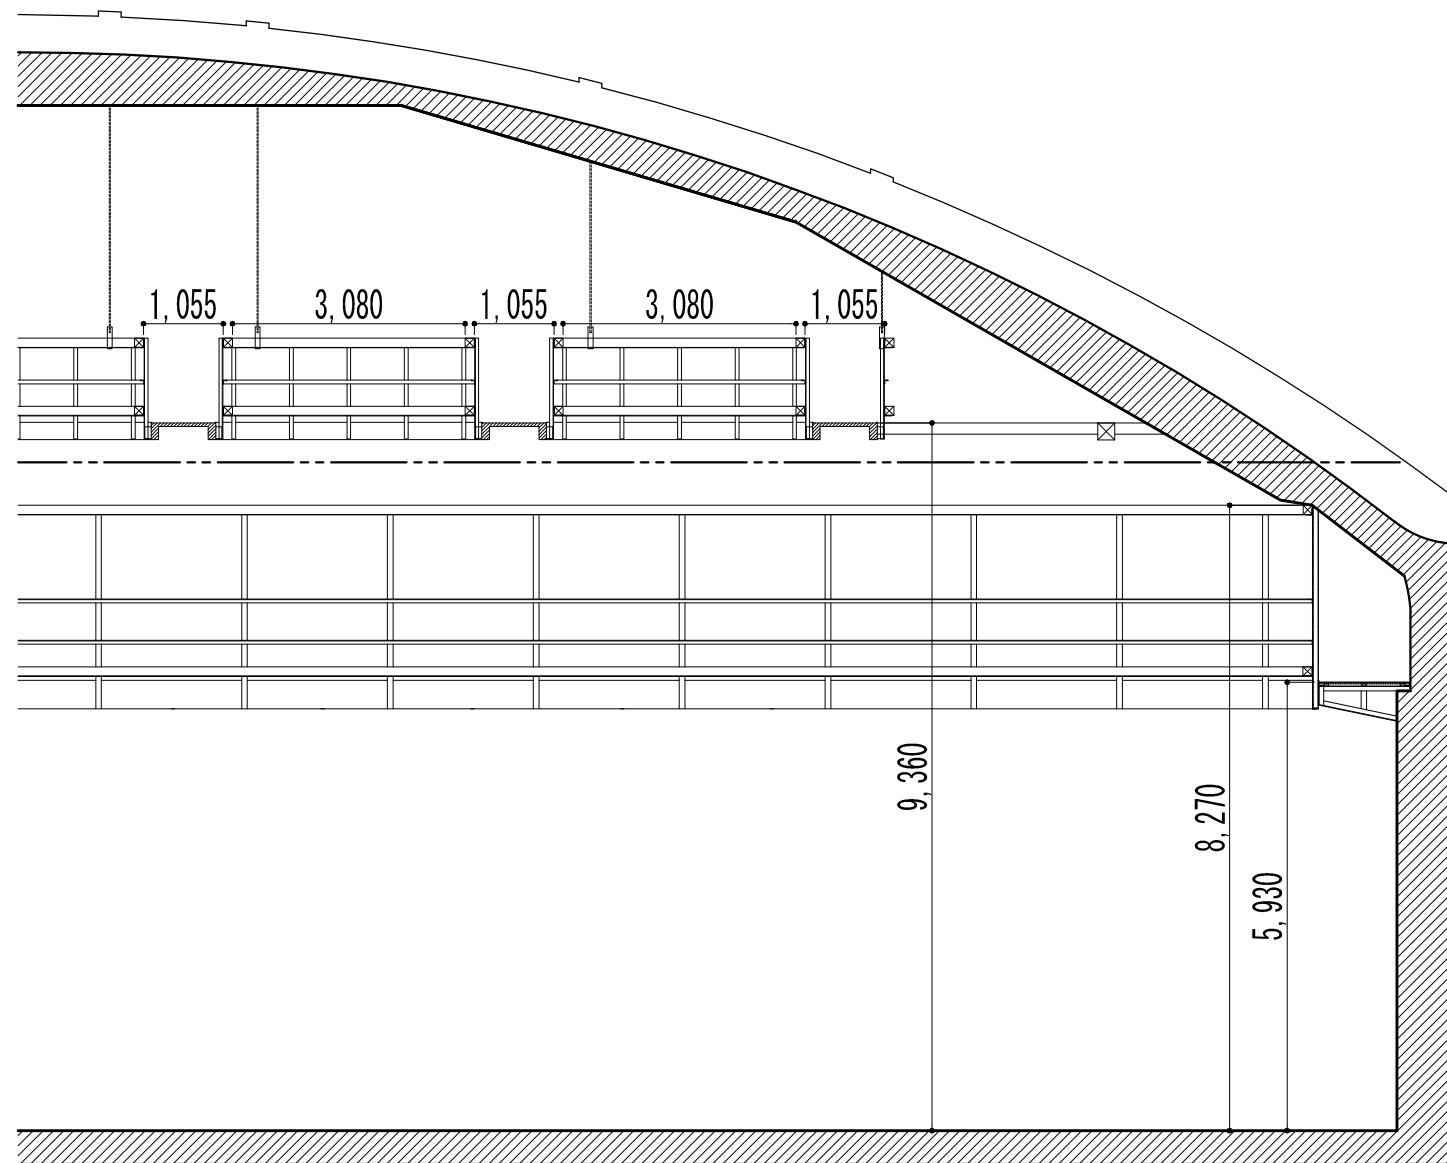

SECTION X-X'

8,840mm (29.00ft.) ※Limit of the height for set construction

PAPER SIZE A3

A SECTIONAL VIEW 【2】 (P-6/6)

NOTICE



No. 8
STAGE

SIZE
1,418.0m²
SCALE
1/200

TITLE
PRODUCTION

DESIGNER
DATE