


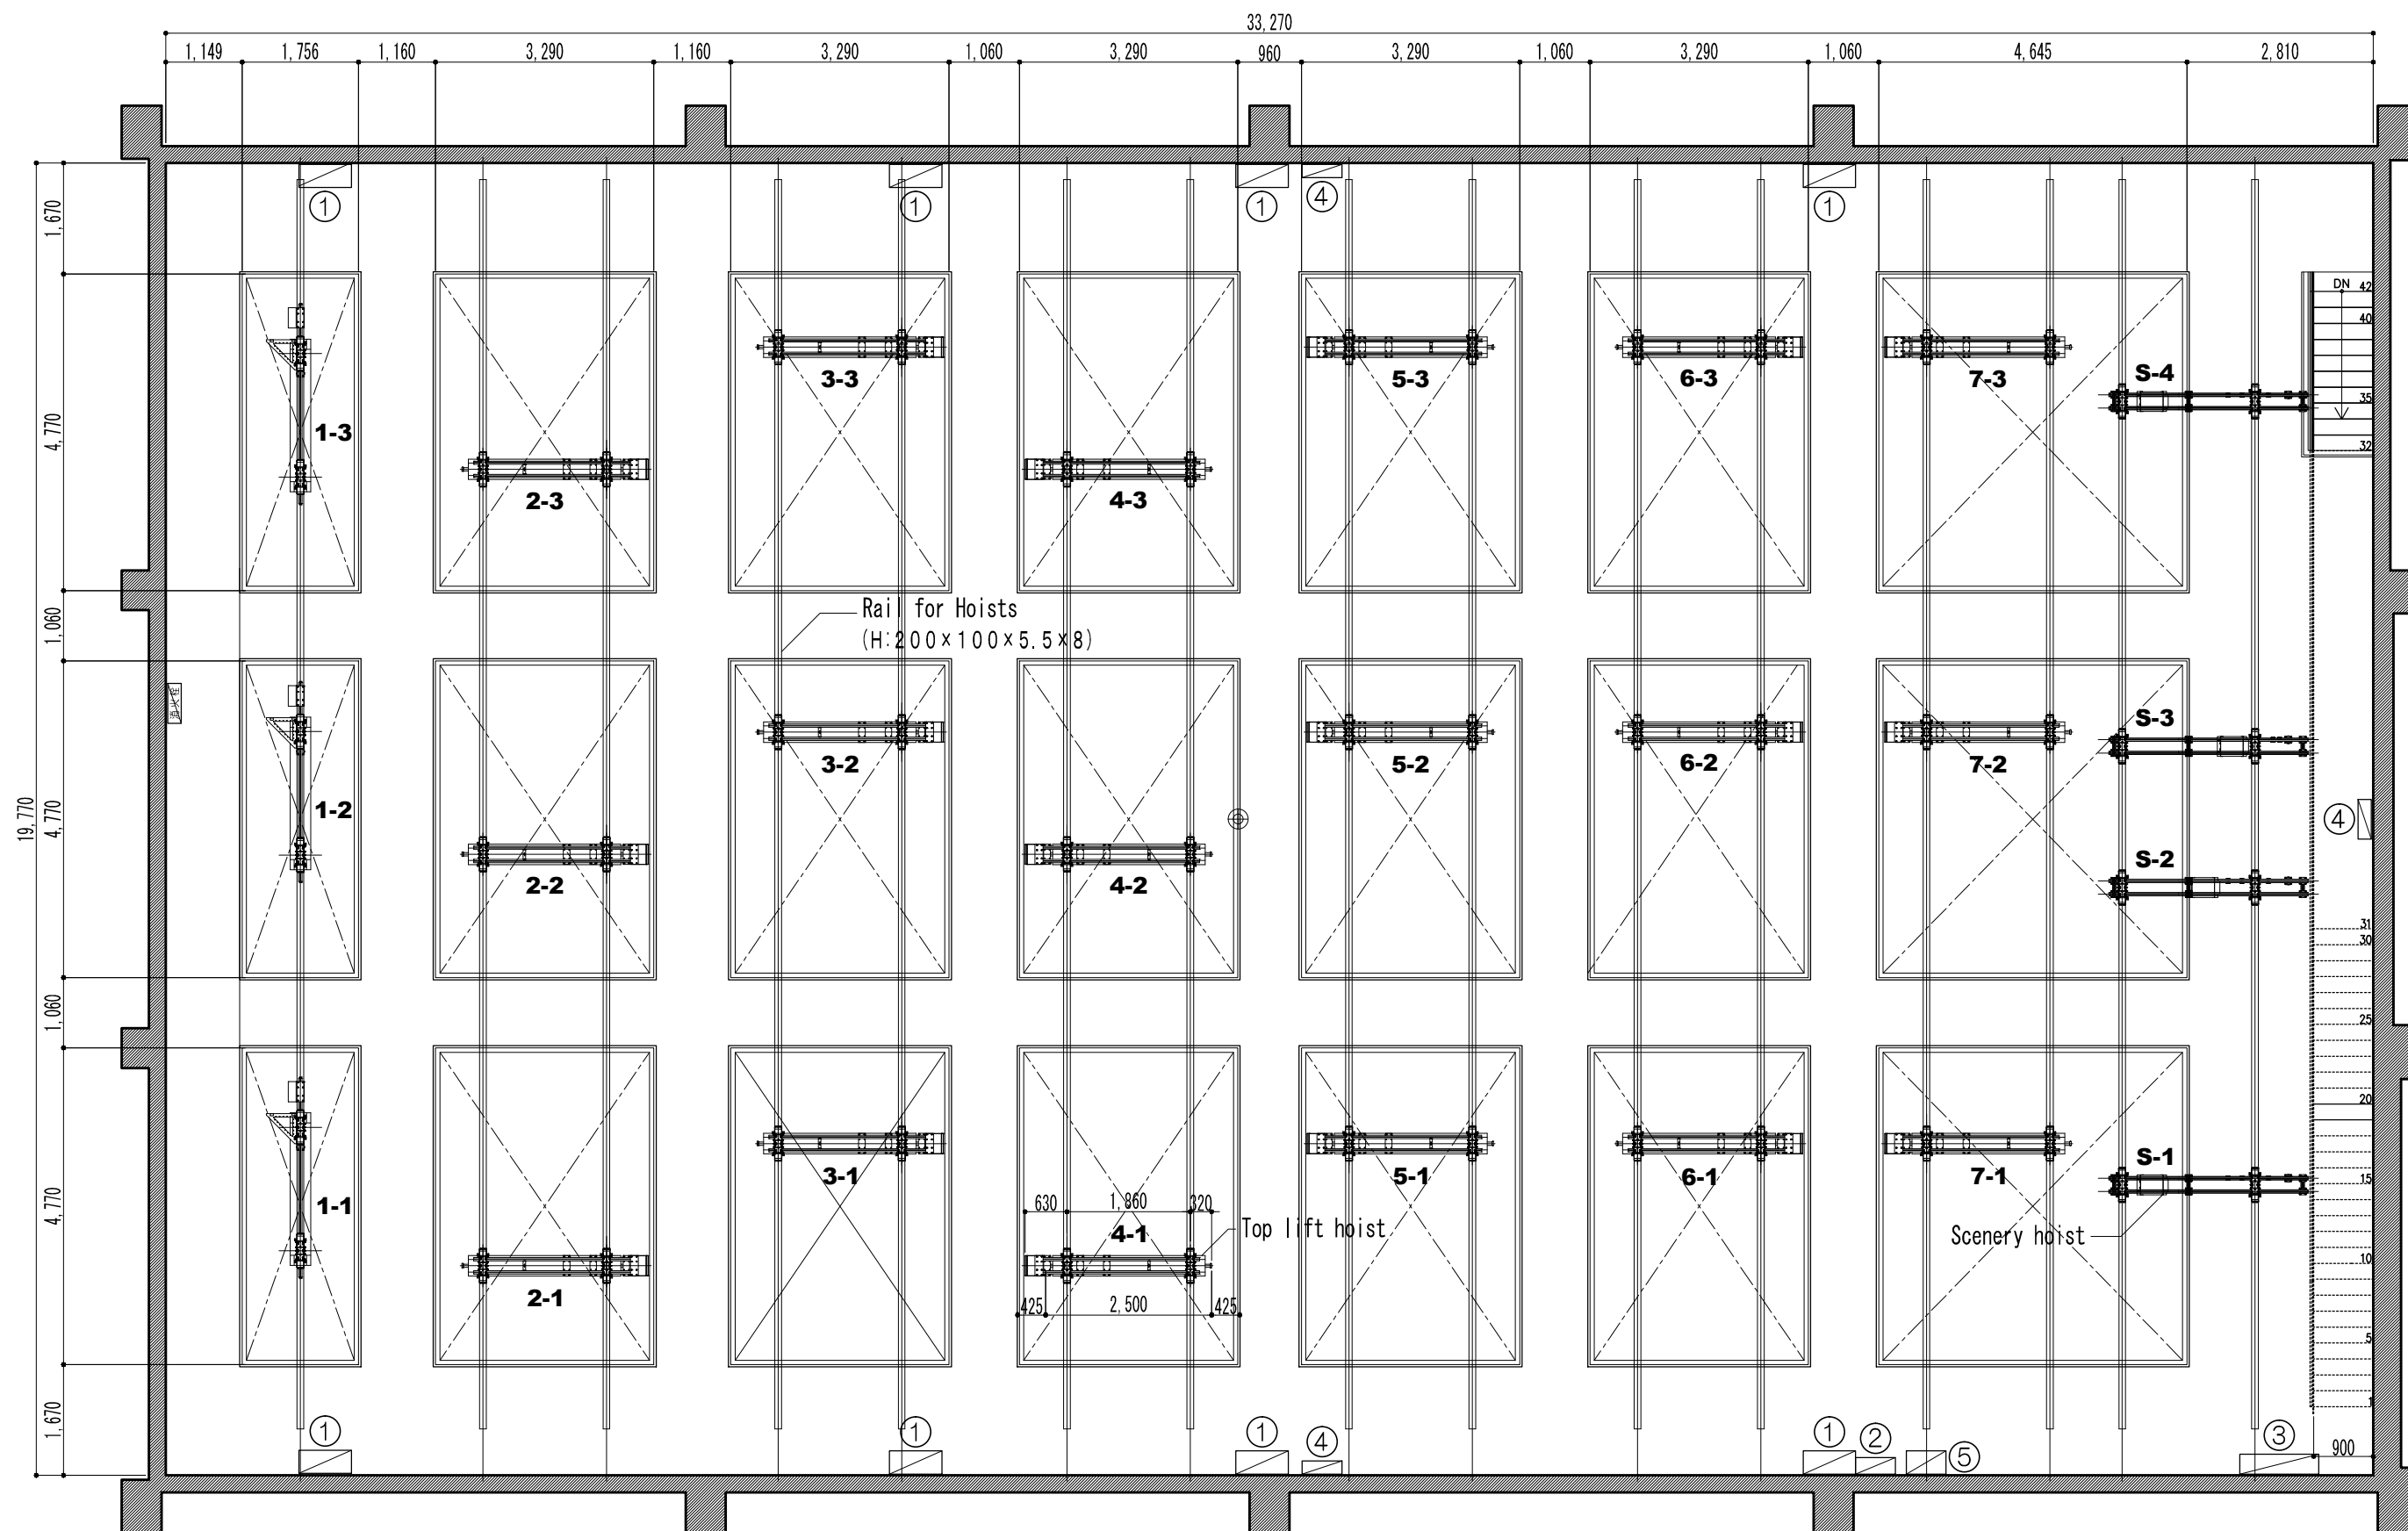

PAPER SIZE A3

CATWALK LEVEL PLAN (P-3/5)

NOTICE	①	Electrical supply point	⑤	Power switch for Hoists	TOHO STUDIOS  東宝スタジオ 1-4-1361JO SETAGAYA-KU TOKYO 東宝映画制作グループ	No. 10 STAGE	SIZE	657.7m ²	TITLE	DESIGNER
	②	Mains Power three-phase system (200V/60A)					SCALE	1:100	PRODUCTION	DATE
	③	Ventilation fan								
	④	Fire hydrant								