


1 WEST ELEVATION
3/64" = 1'-0"

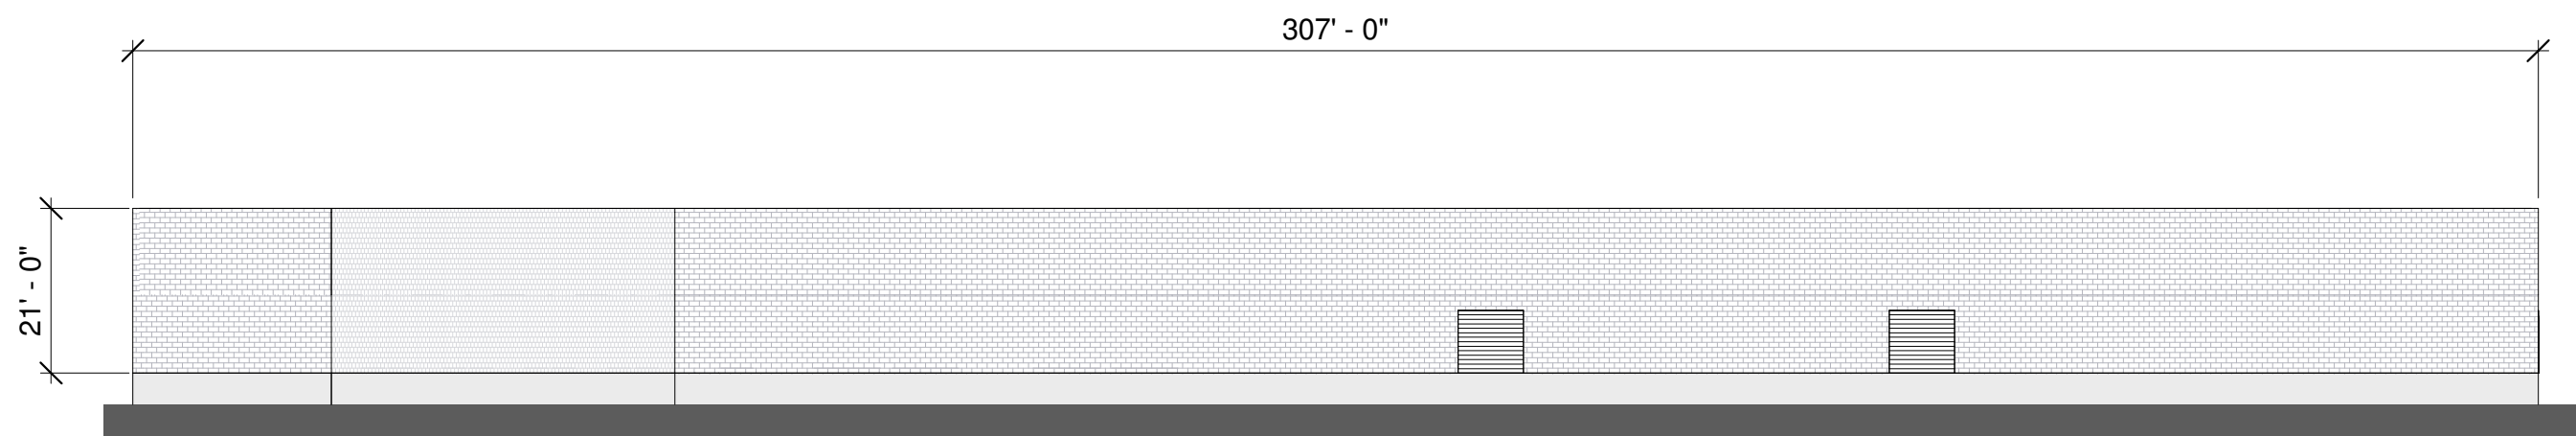

2 EAST ELEVATION
3/64" = 1'-0"