



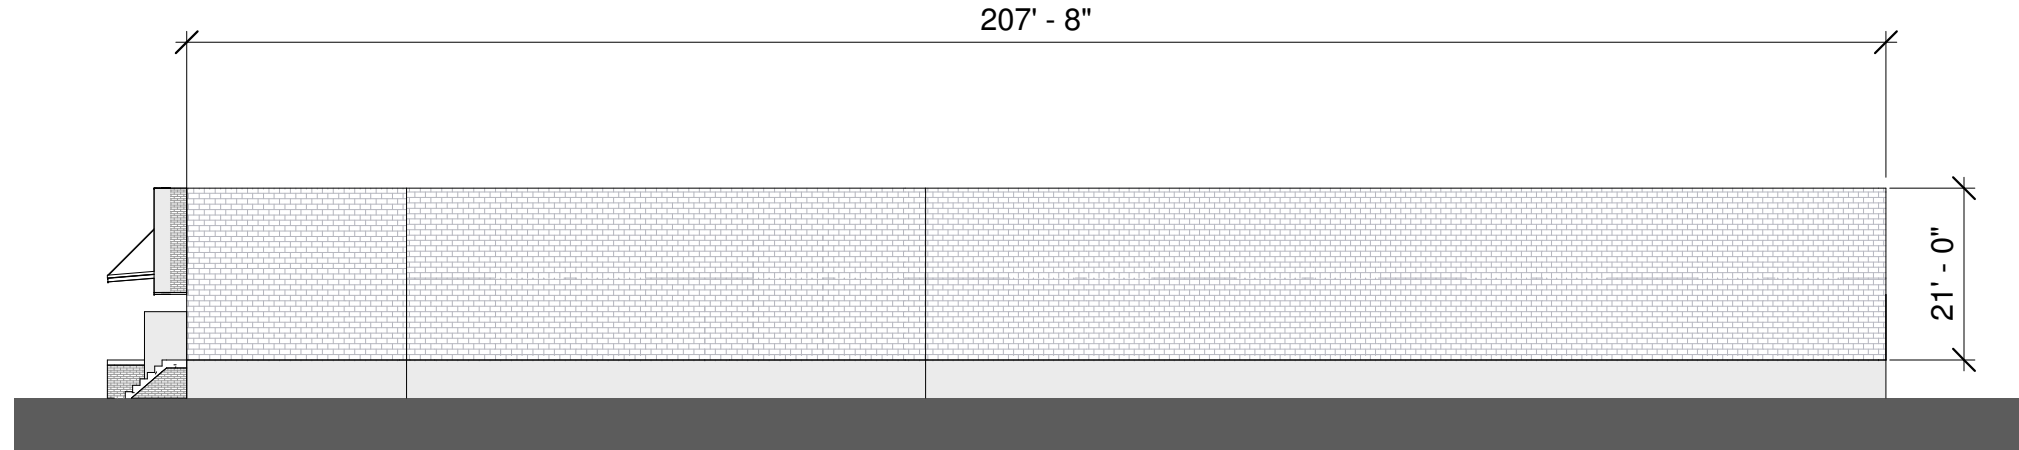

1 SOUTH ELEVATION
3/64" = 1'-0"

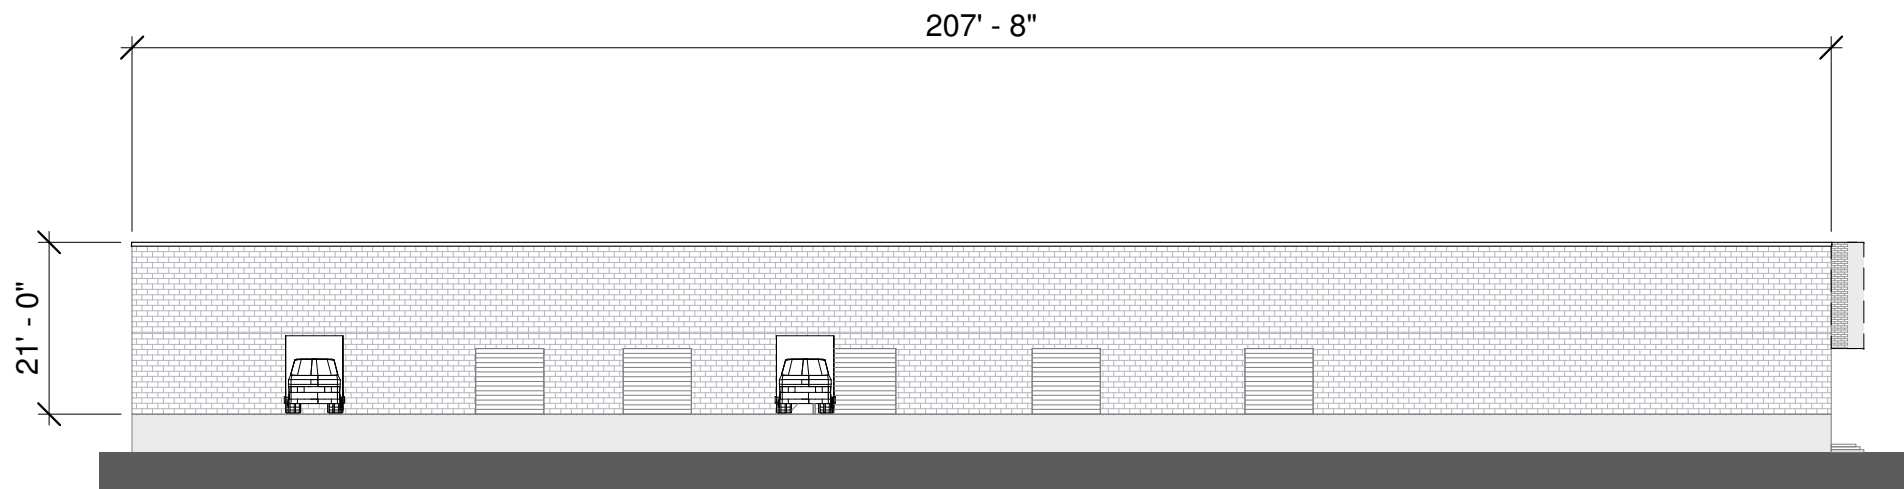

2 NORTH ELEVATION
3/64" = 1'-0"