


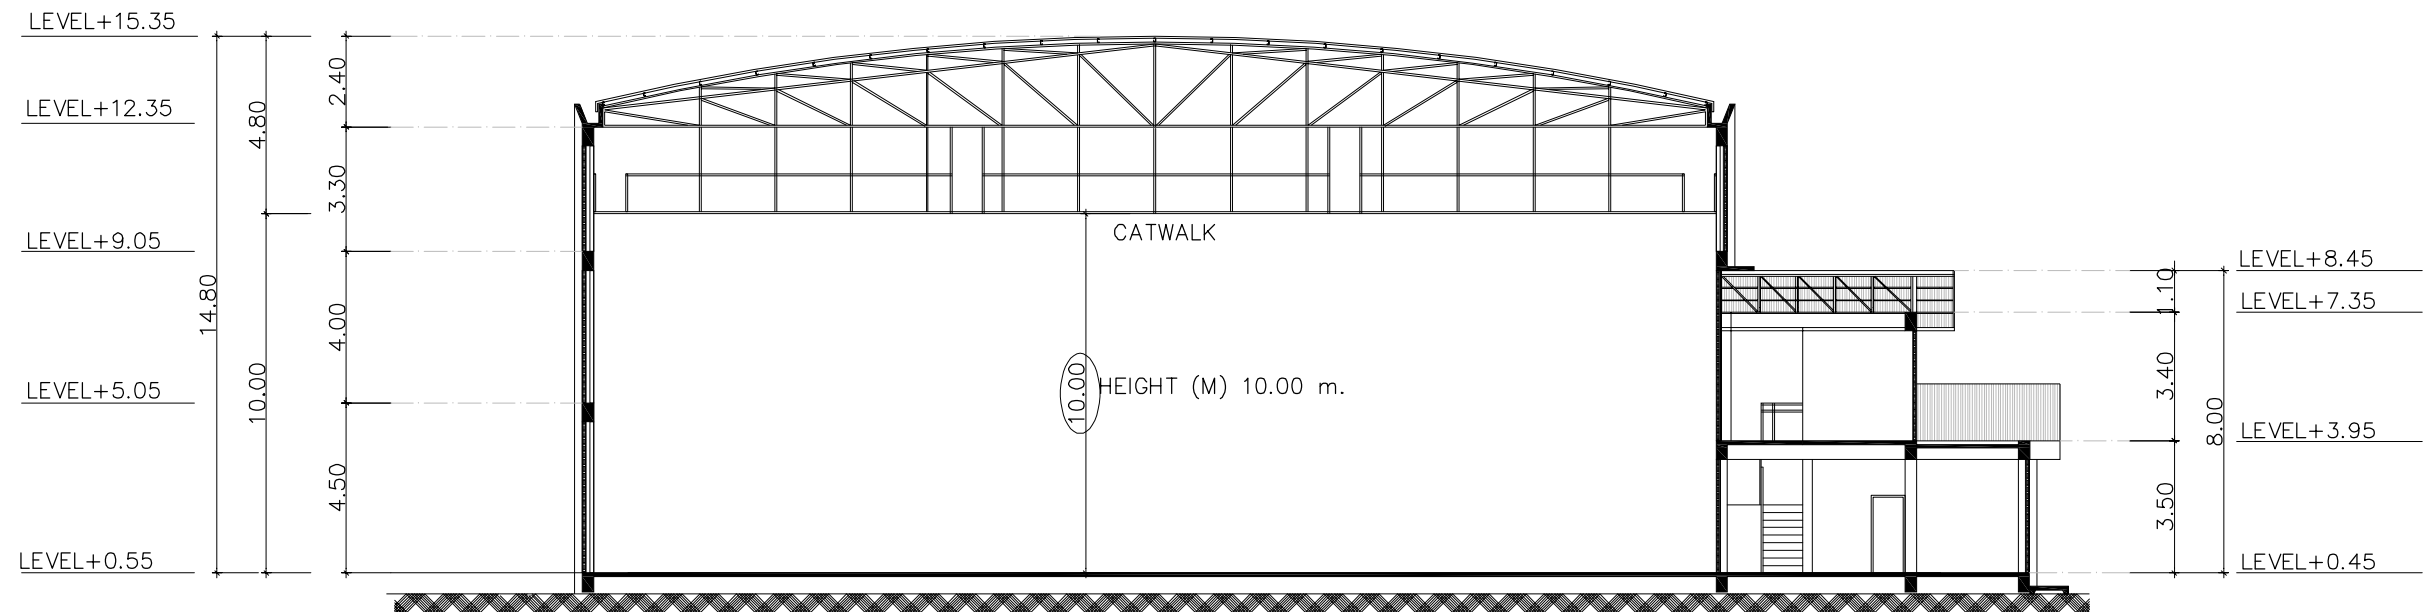

SECTION STUDIO 1

SCALE 1 : 200