


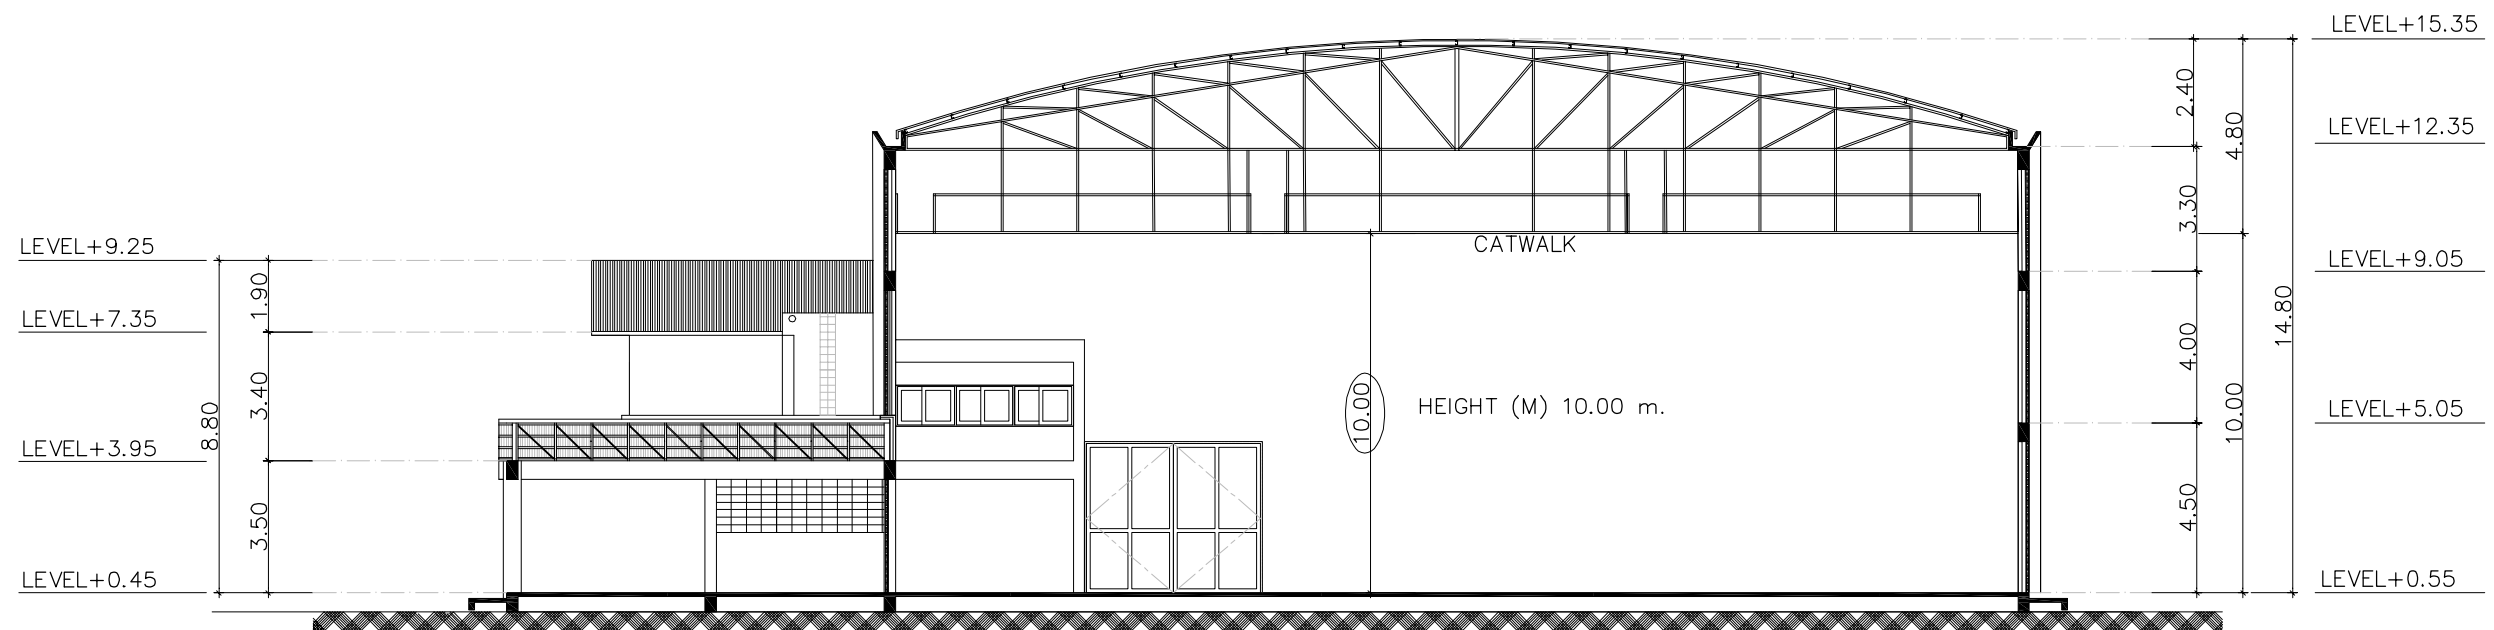

SECTION STUDIO 2

SCALE

1 : 200