


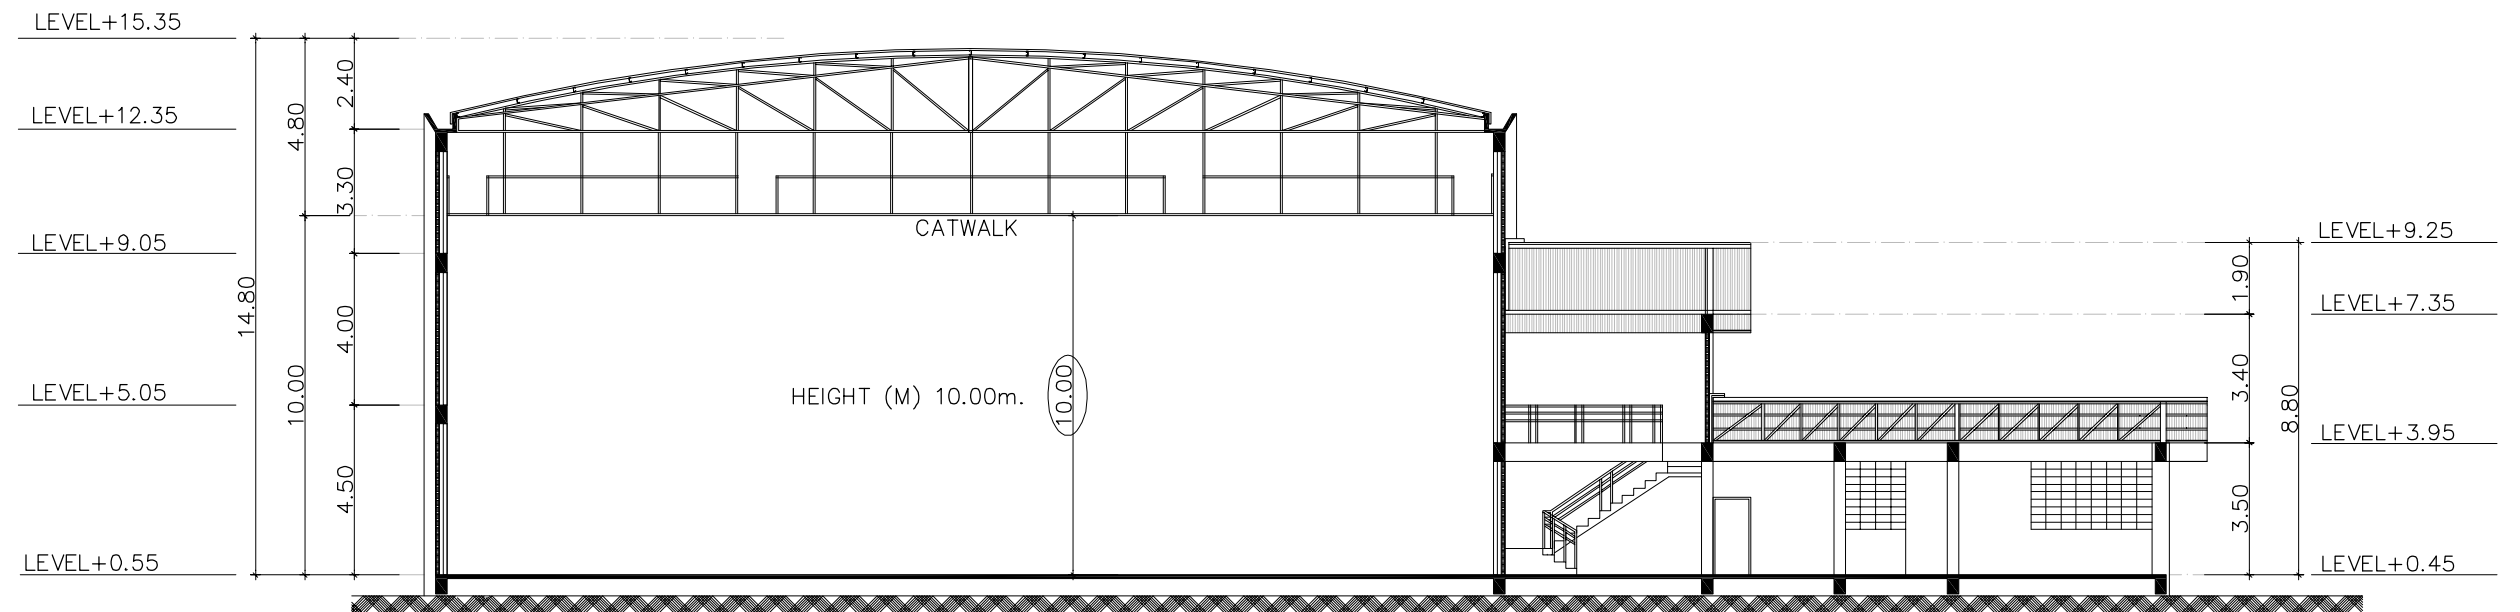

SECTION STUDIO 3

SCALE

1 : 200