


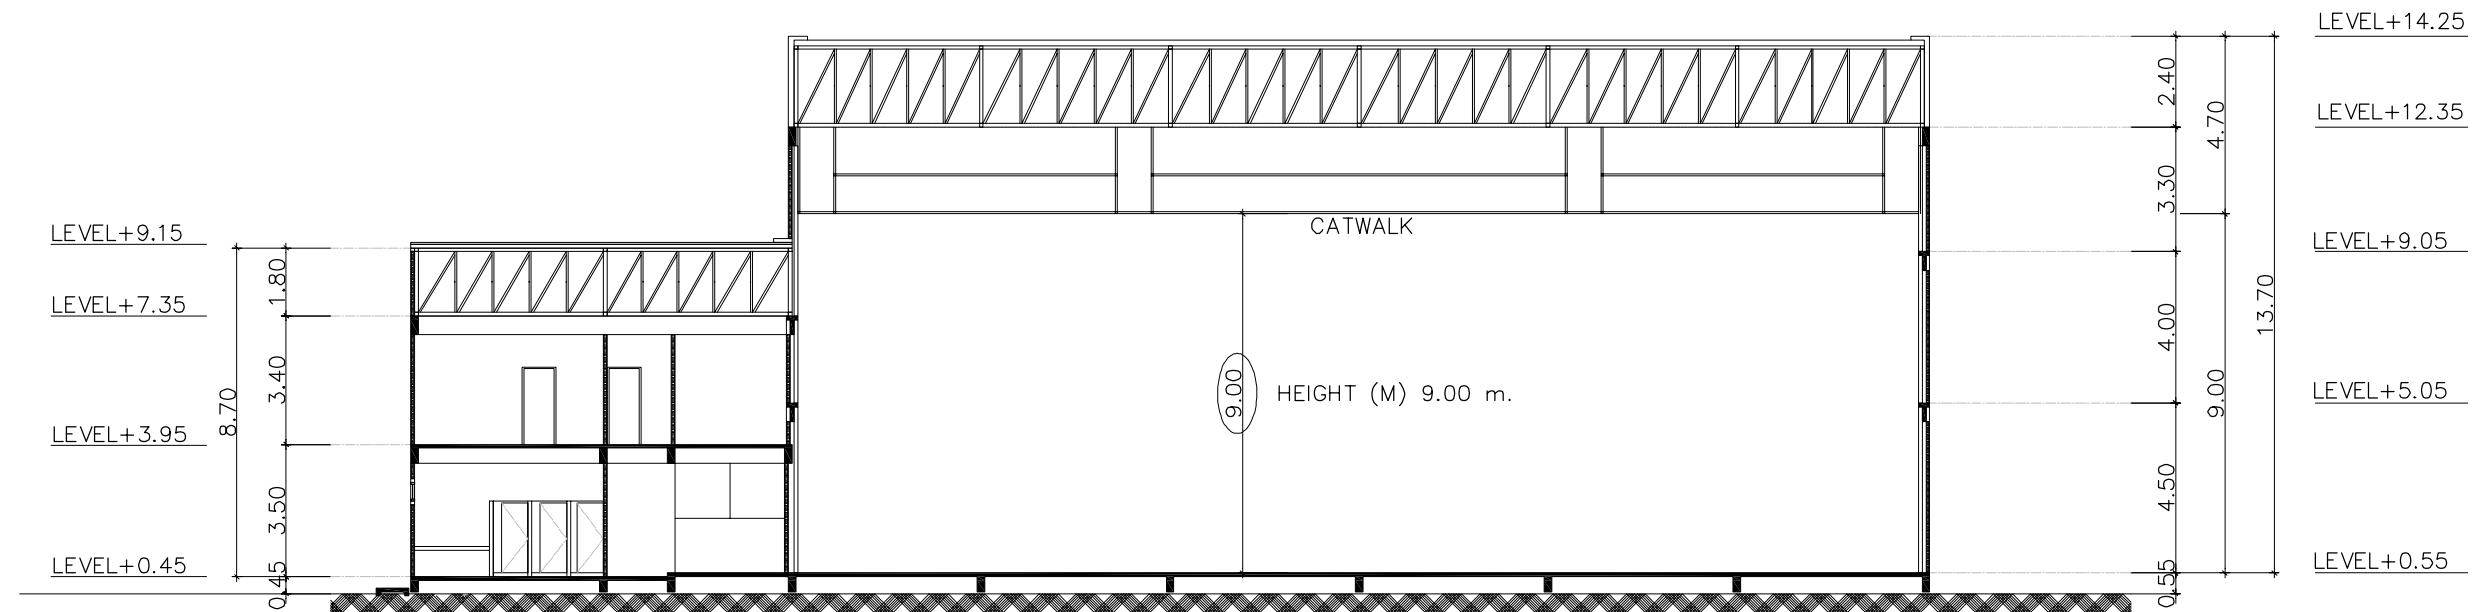

SECTION STUDIO 7

SCALE

1 : 200