


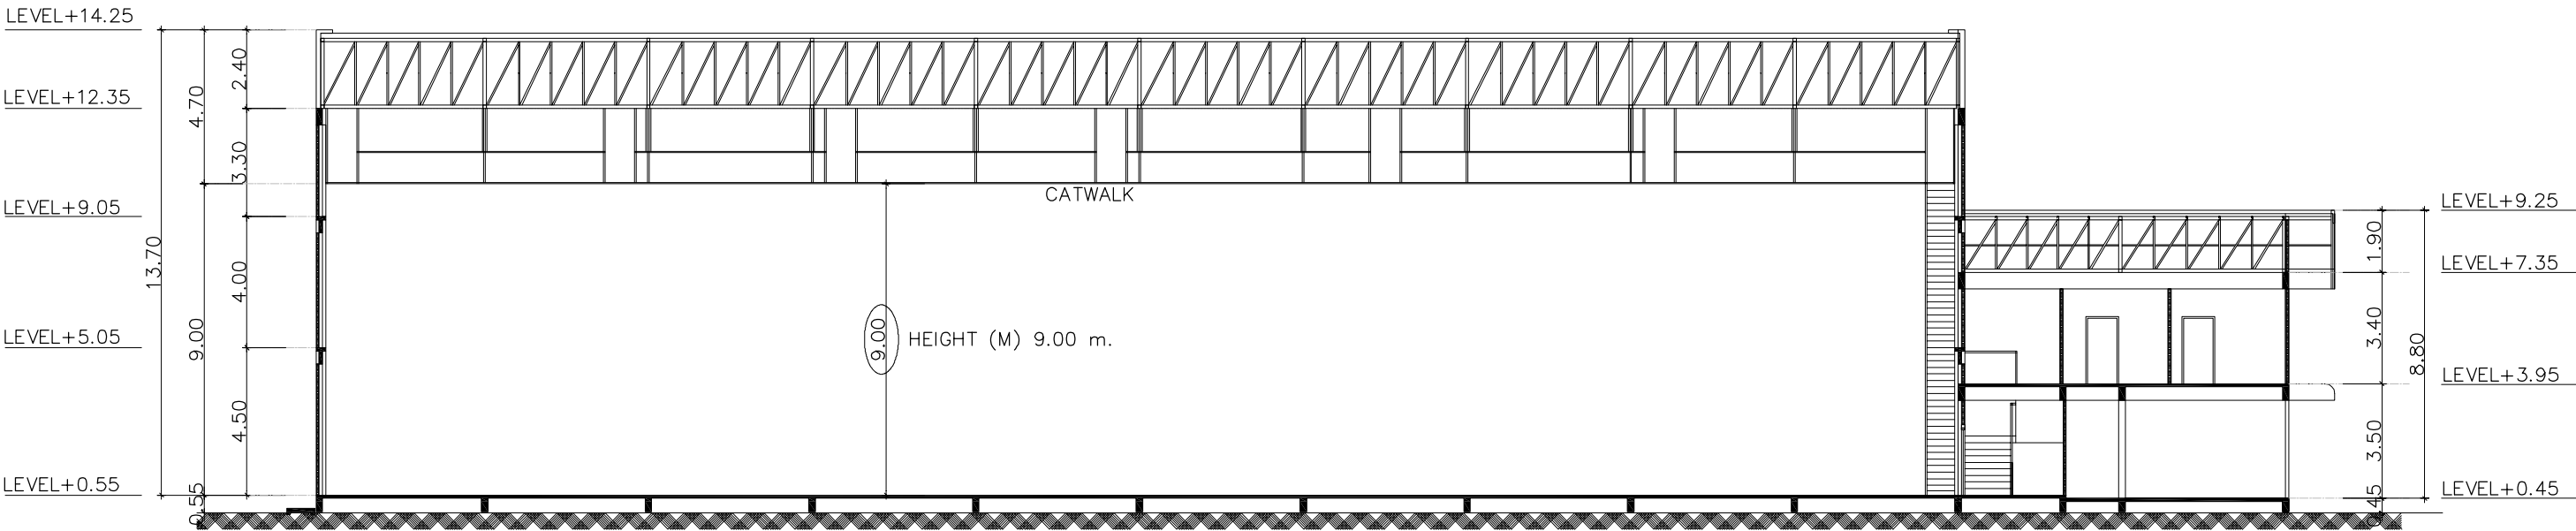

SECTION STUDIO 8
SCALE 1 : 200