



10,2 m

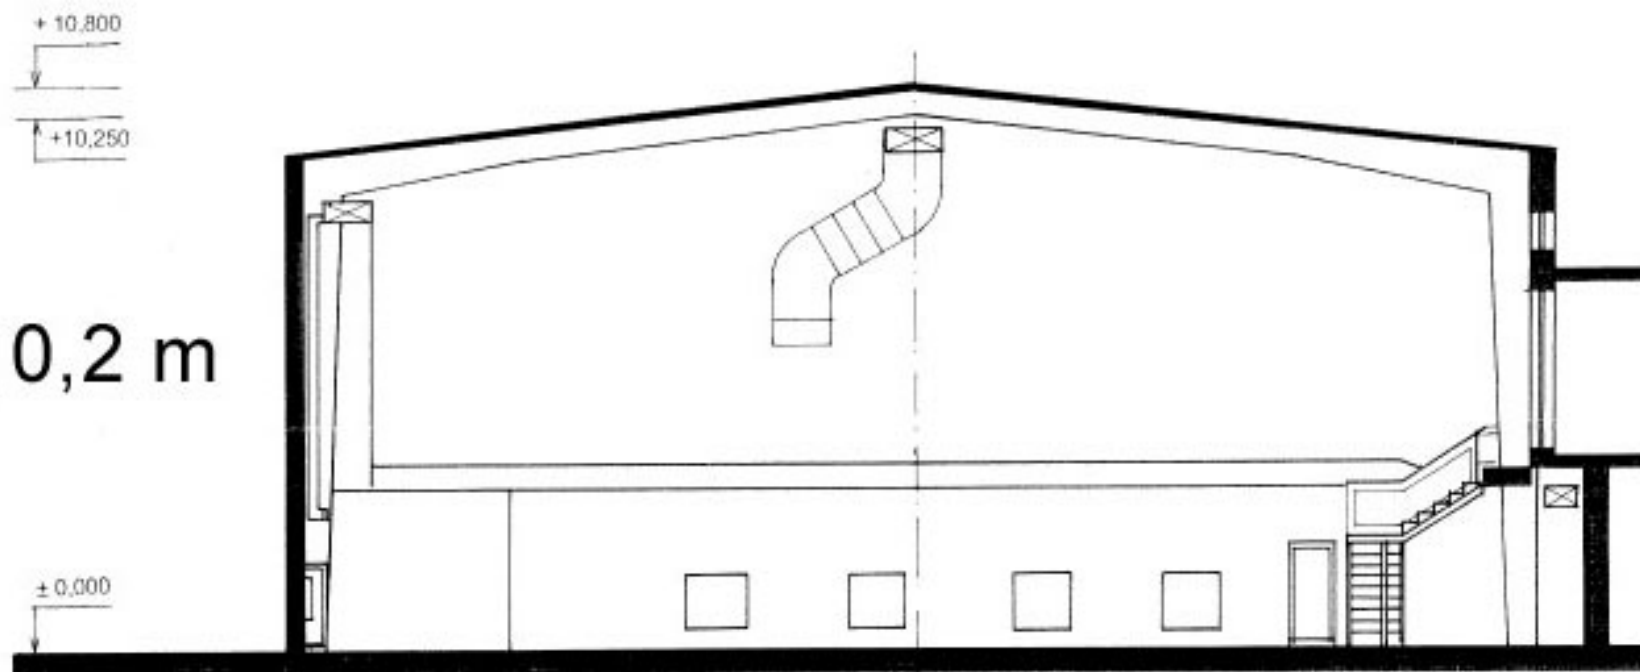

ATELIER ŘEZ A - A' M 1:100

3,4 m

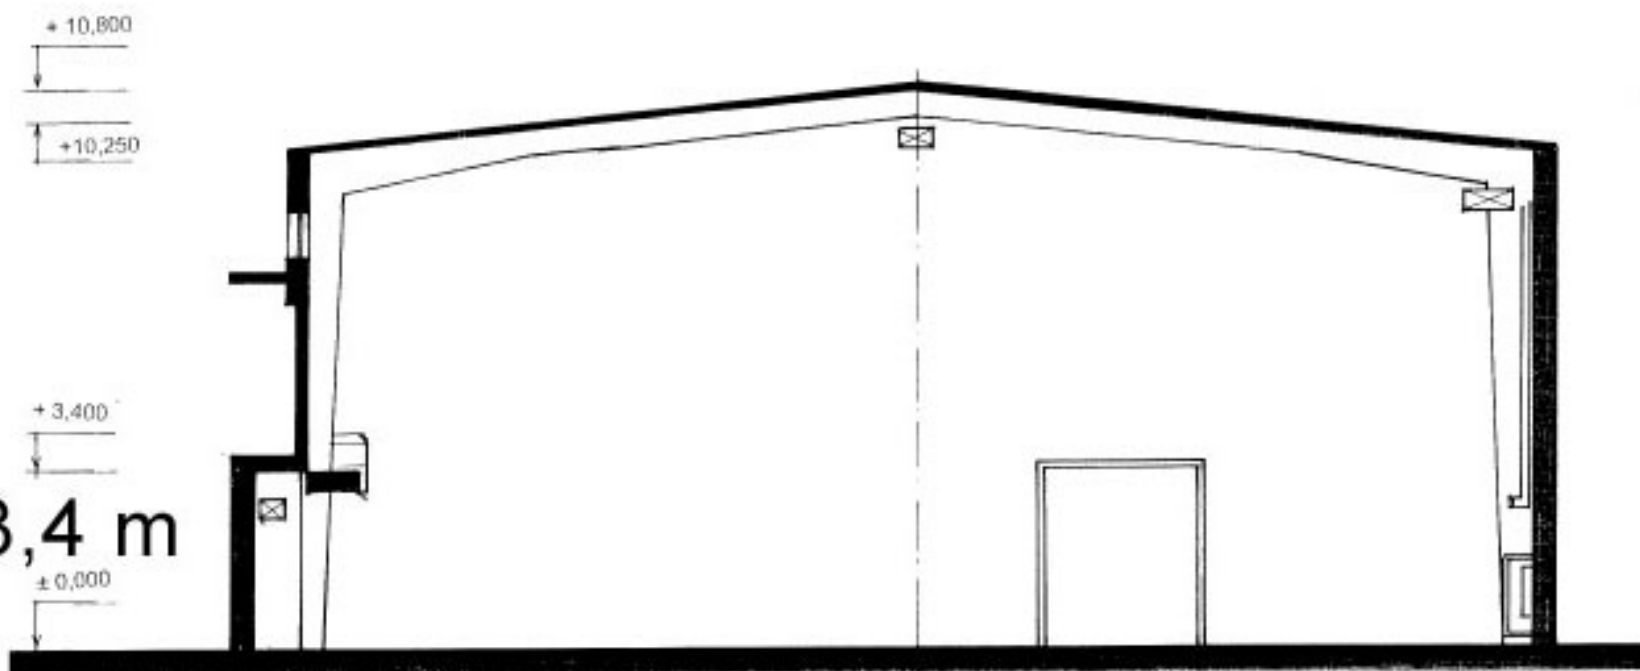

ATELIER ŘEZ B - B' M 1:100