



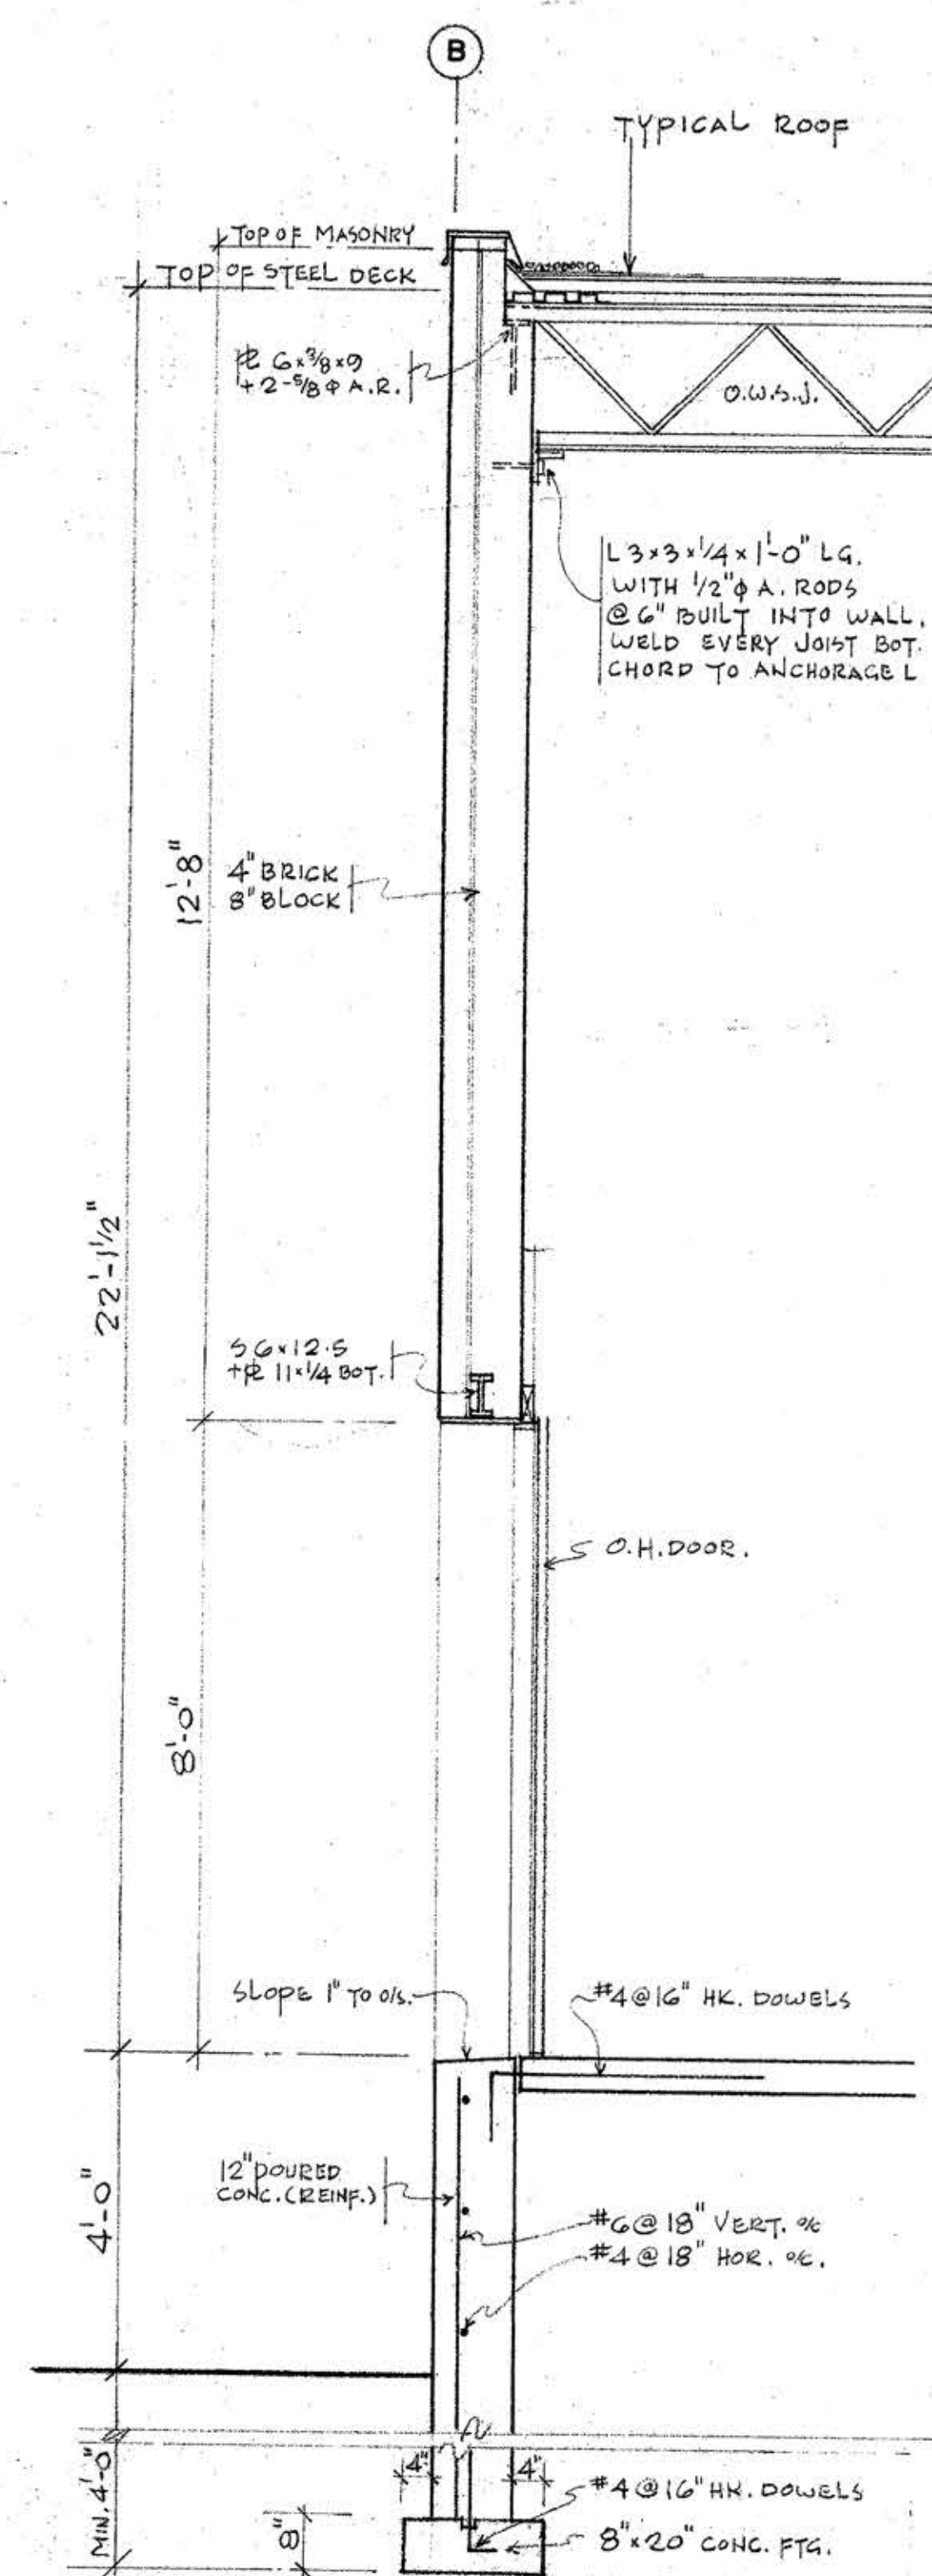


SECTION 1

1/4

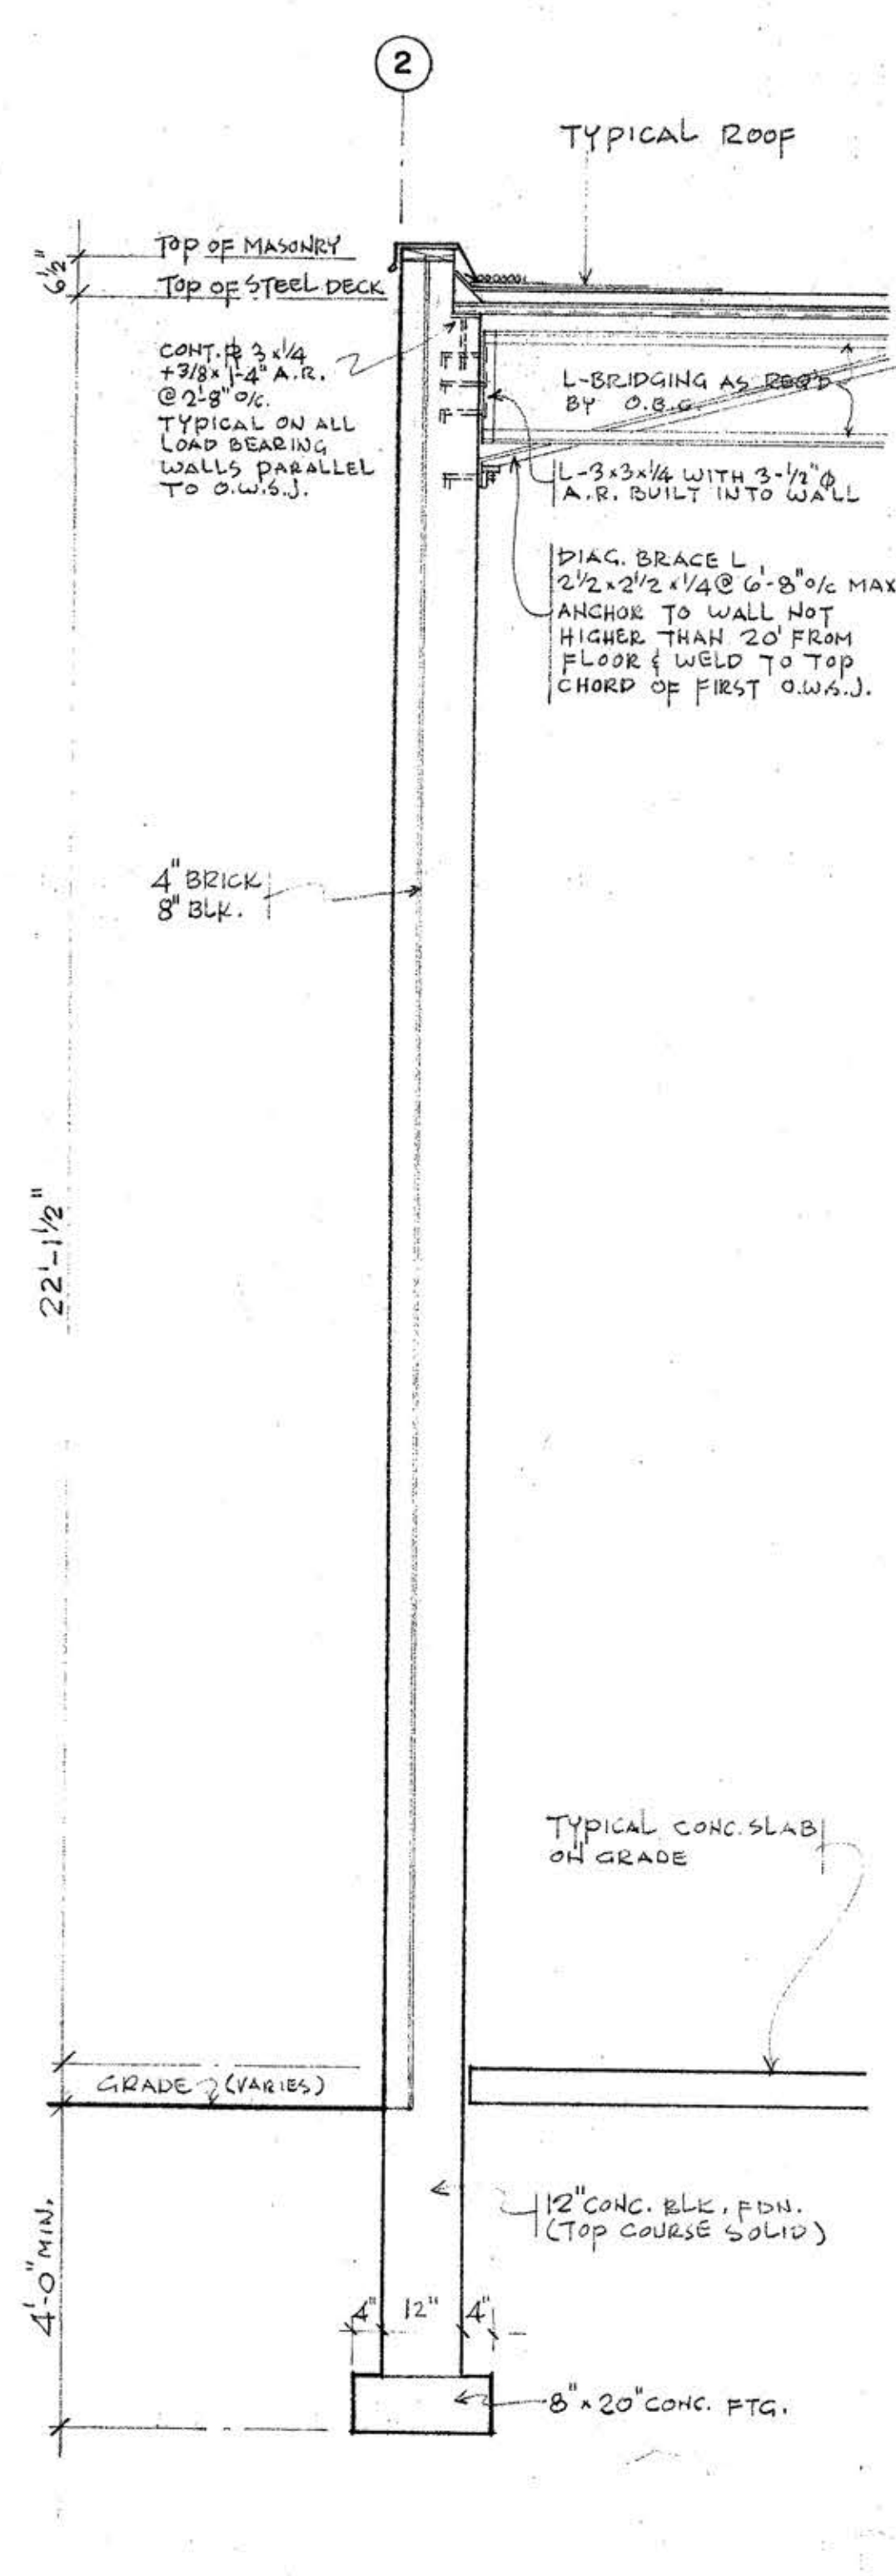


SECTION 2

2/4

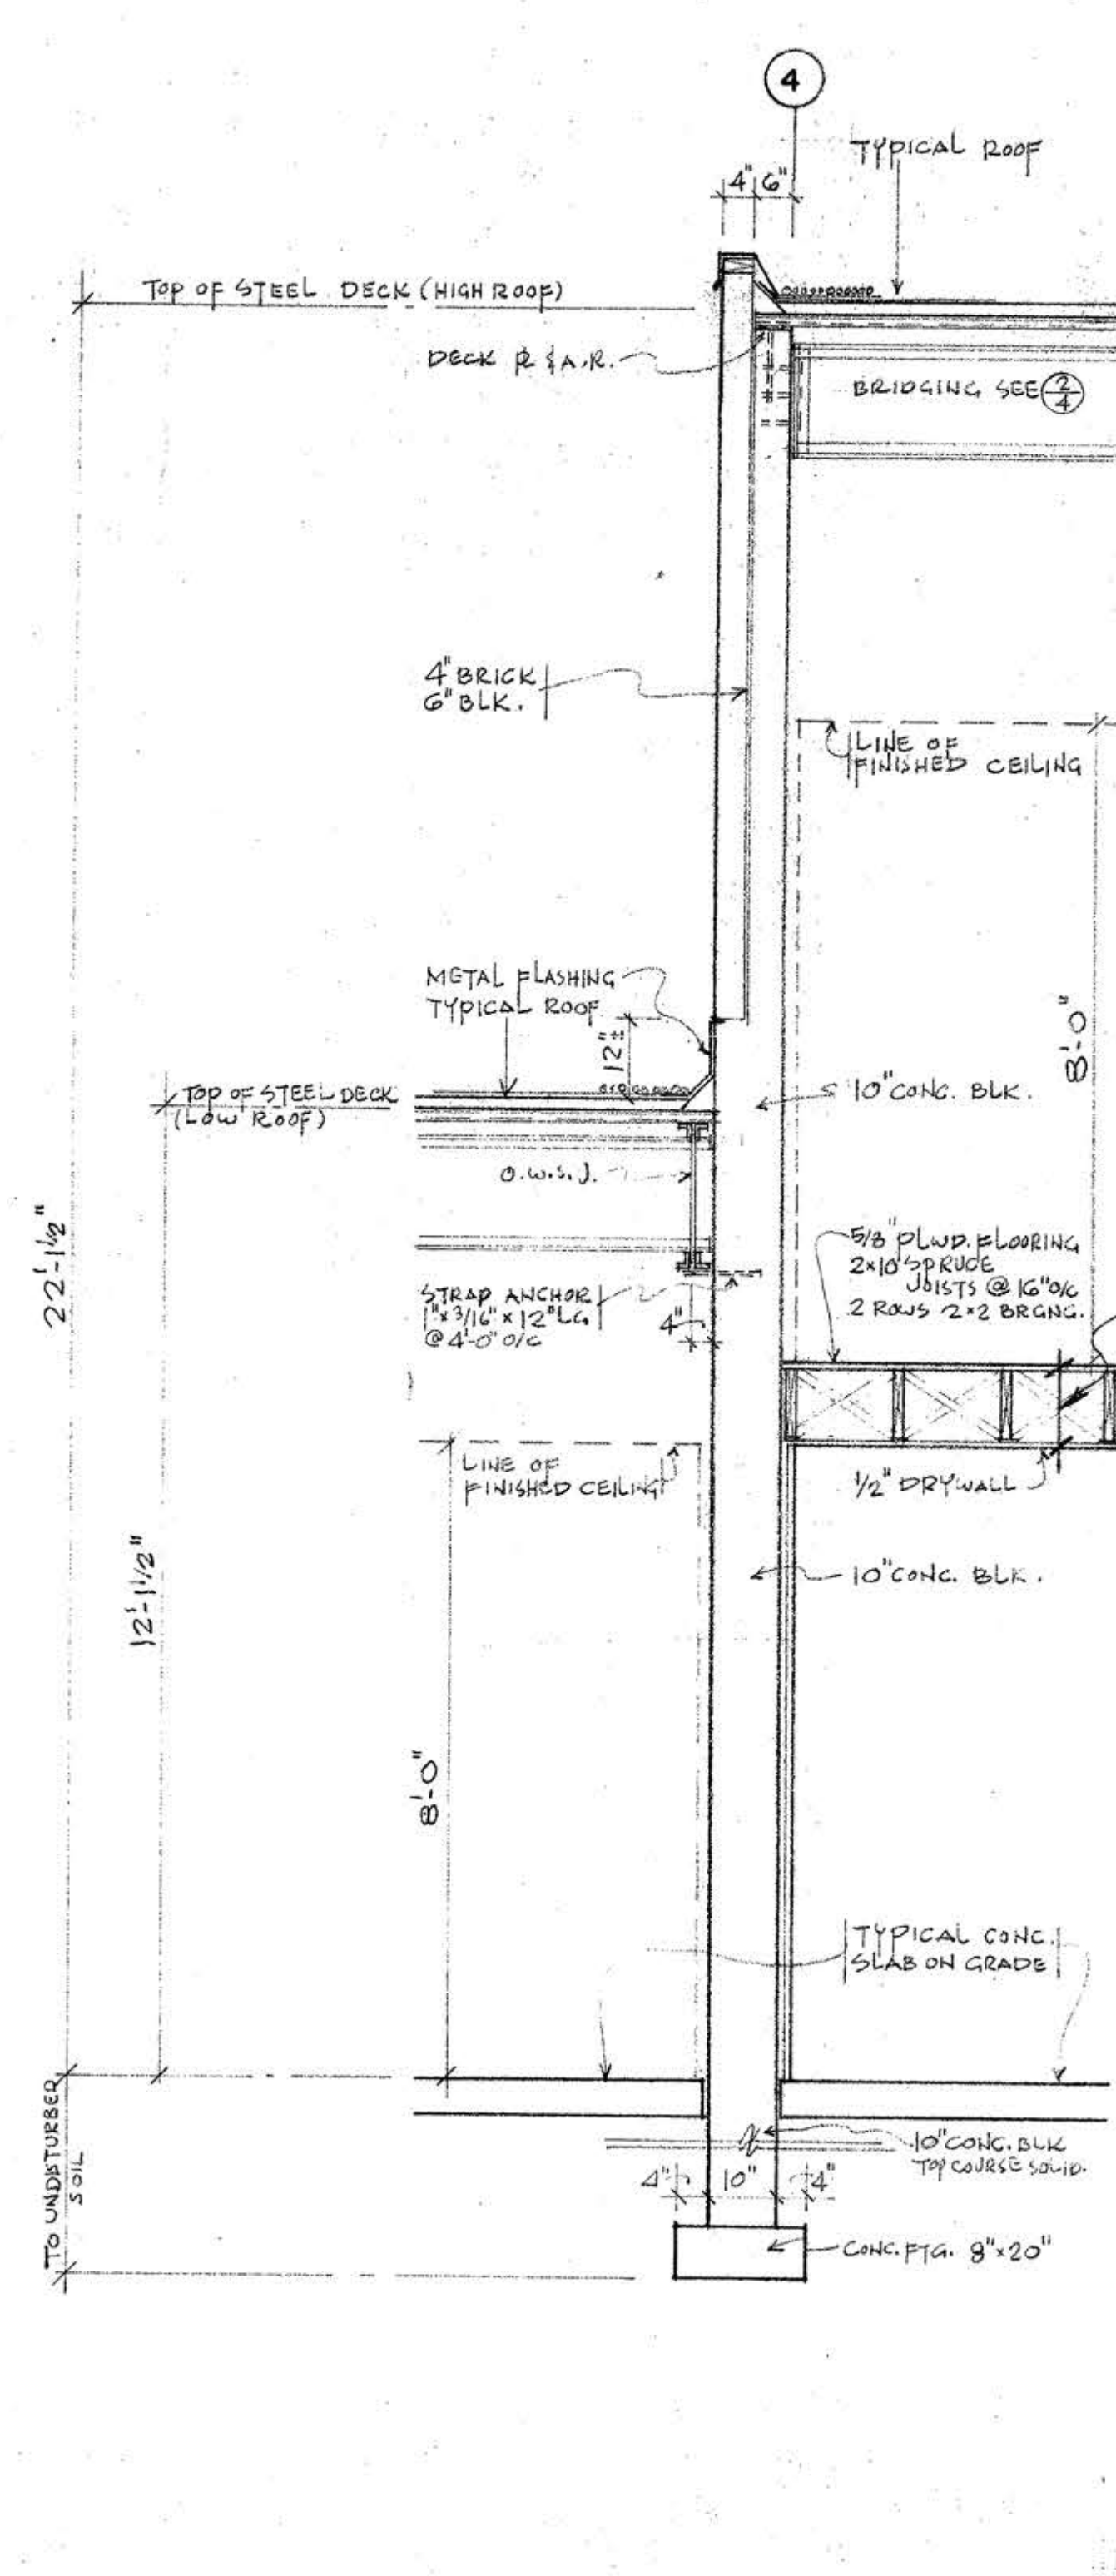


SECTION 3

3/4

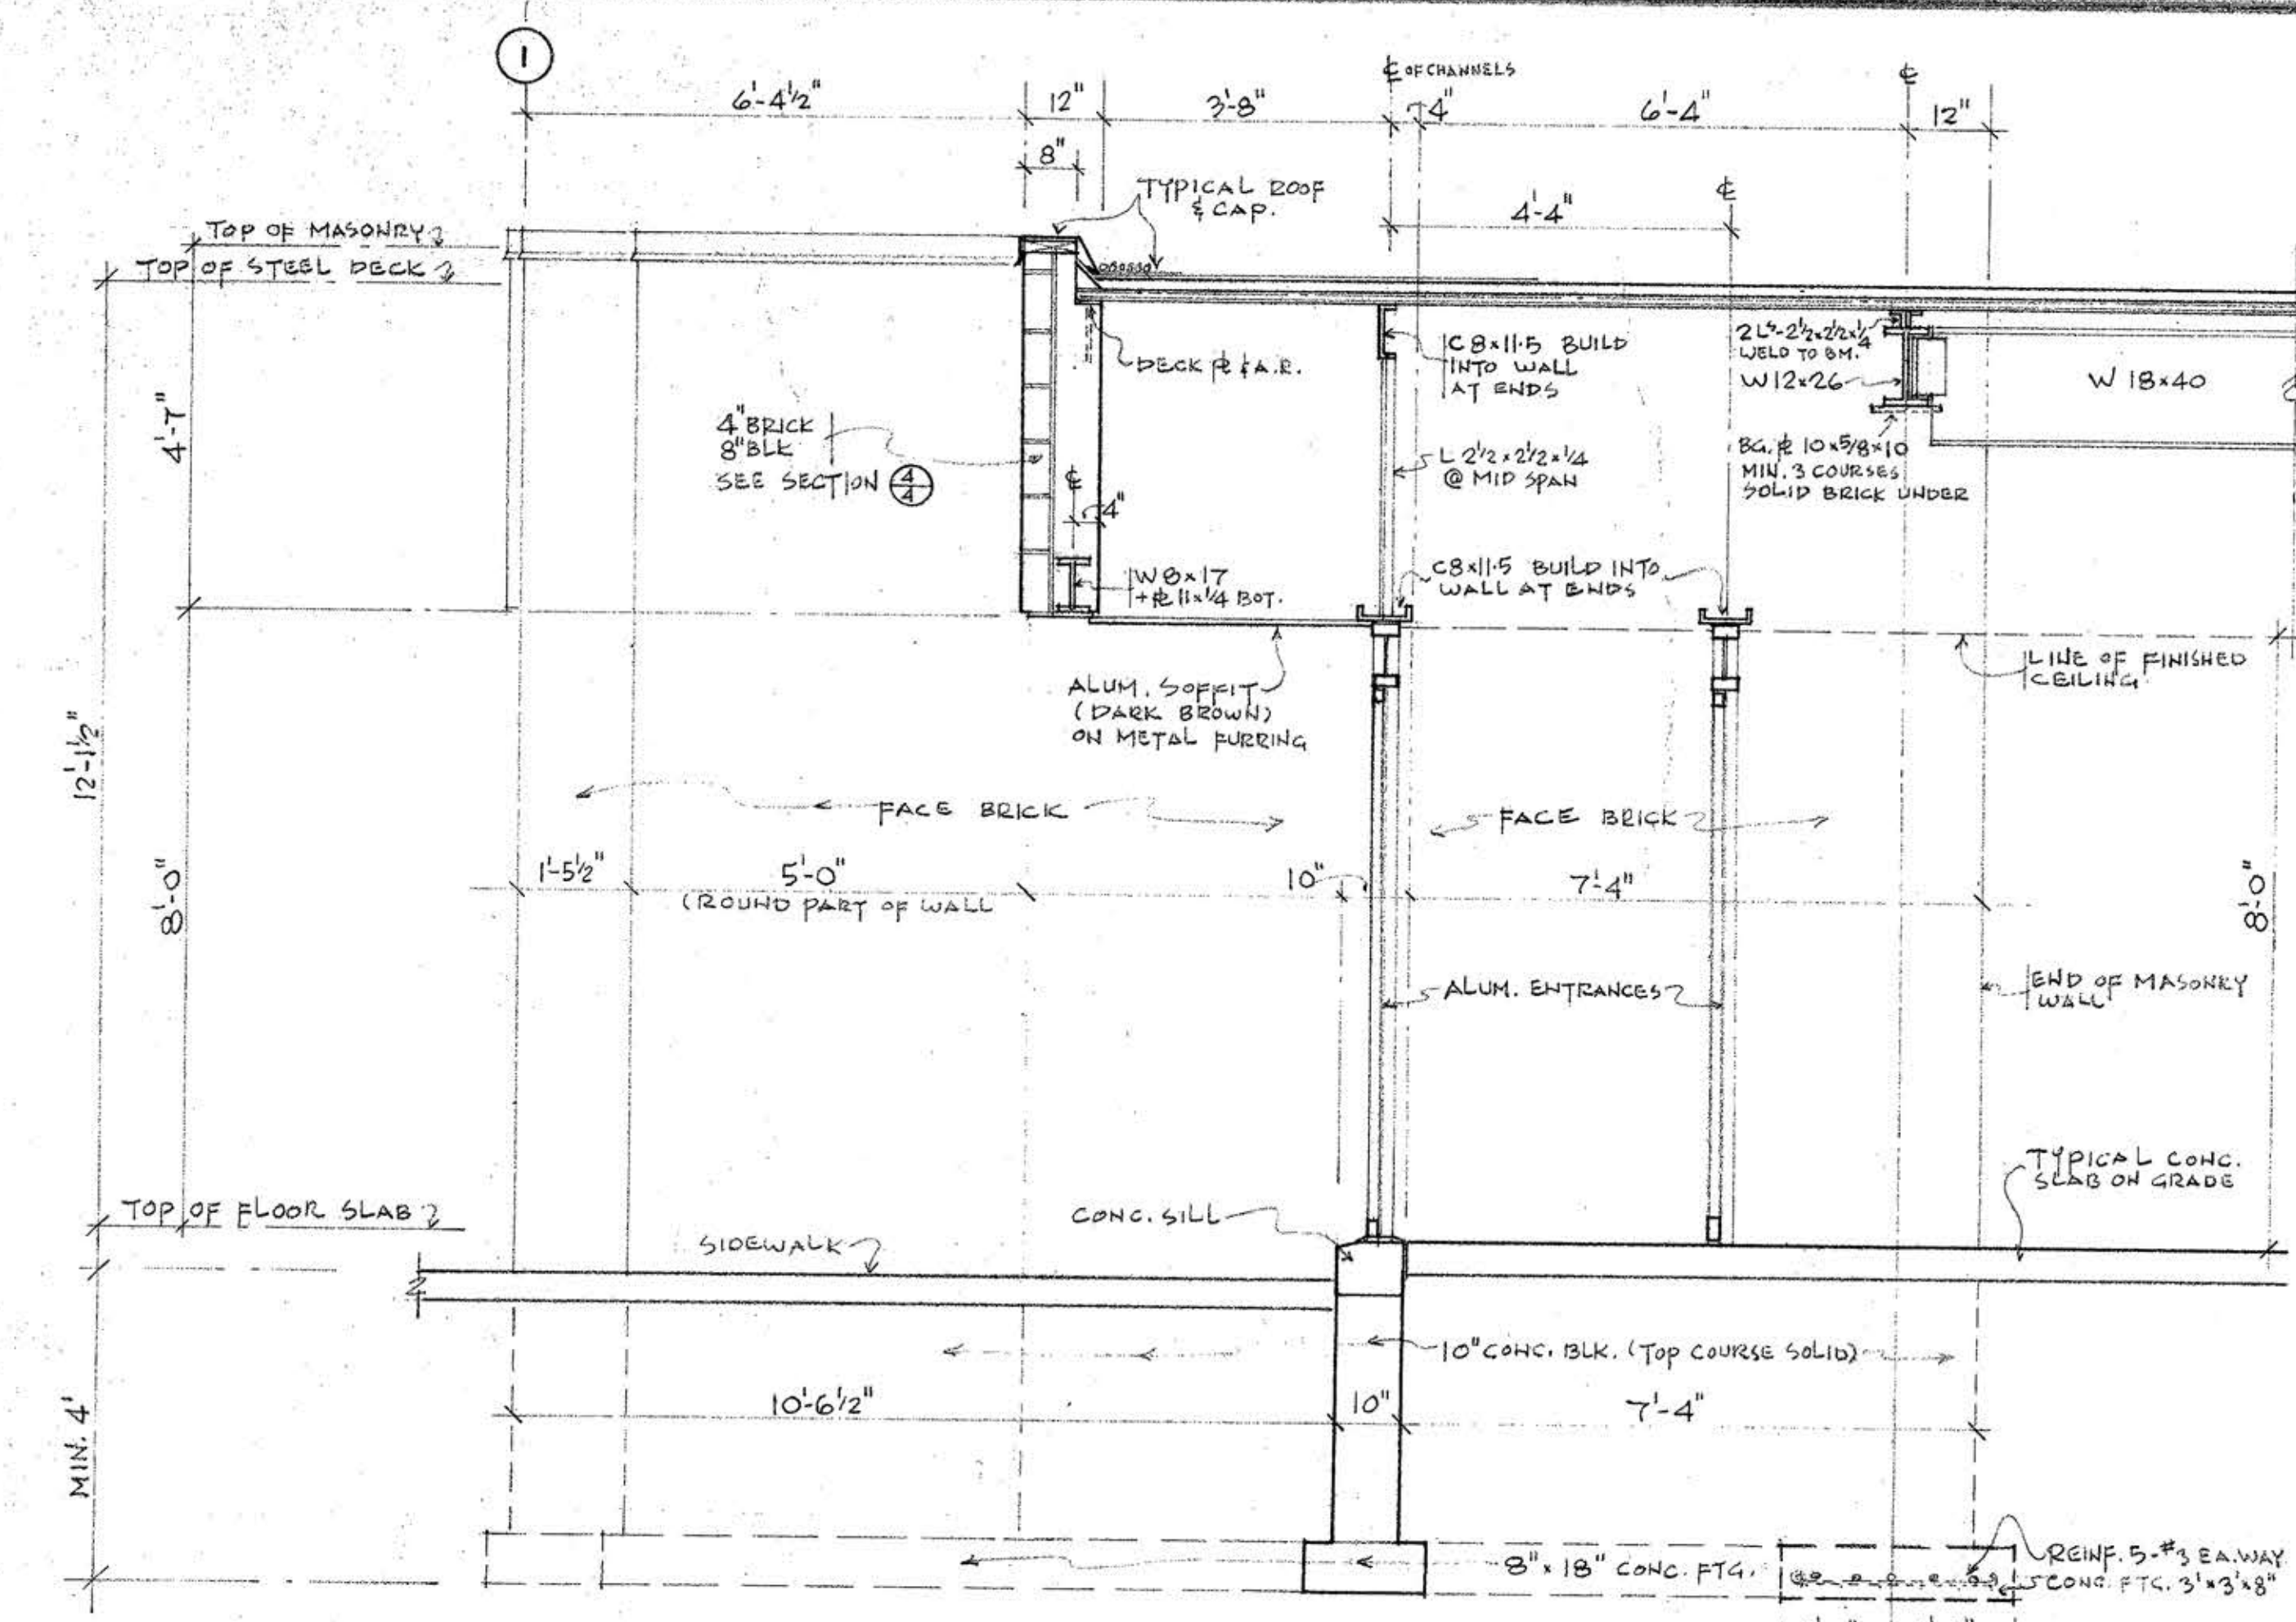


SECTION AT MAIN ENTRANCE

6/4

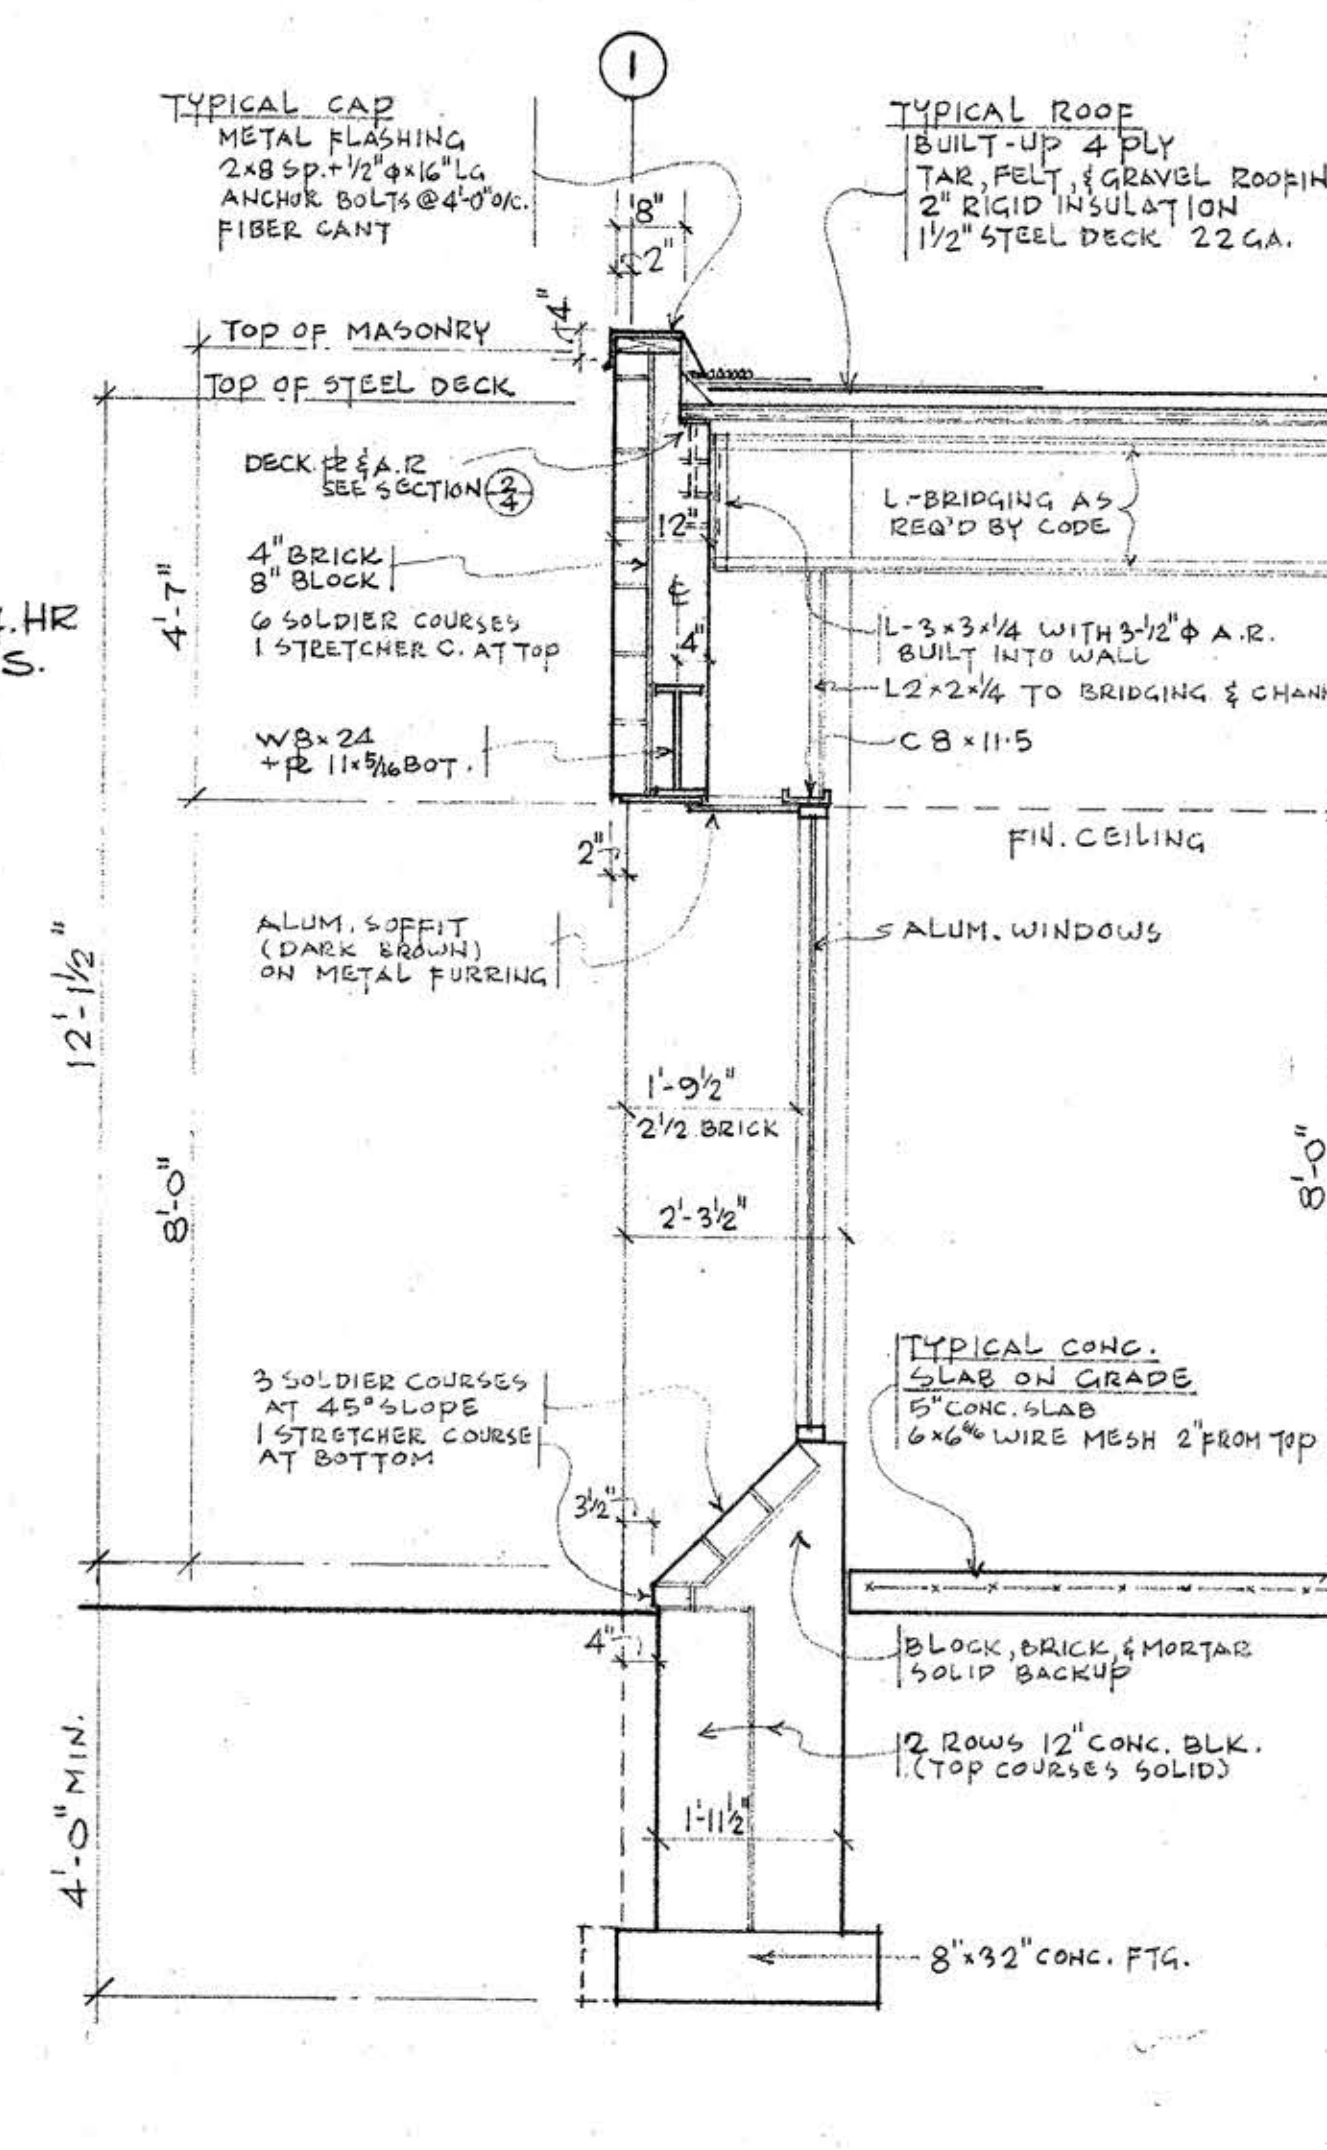

SECTION 4

4/4

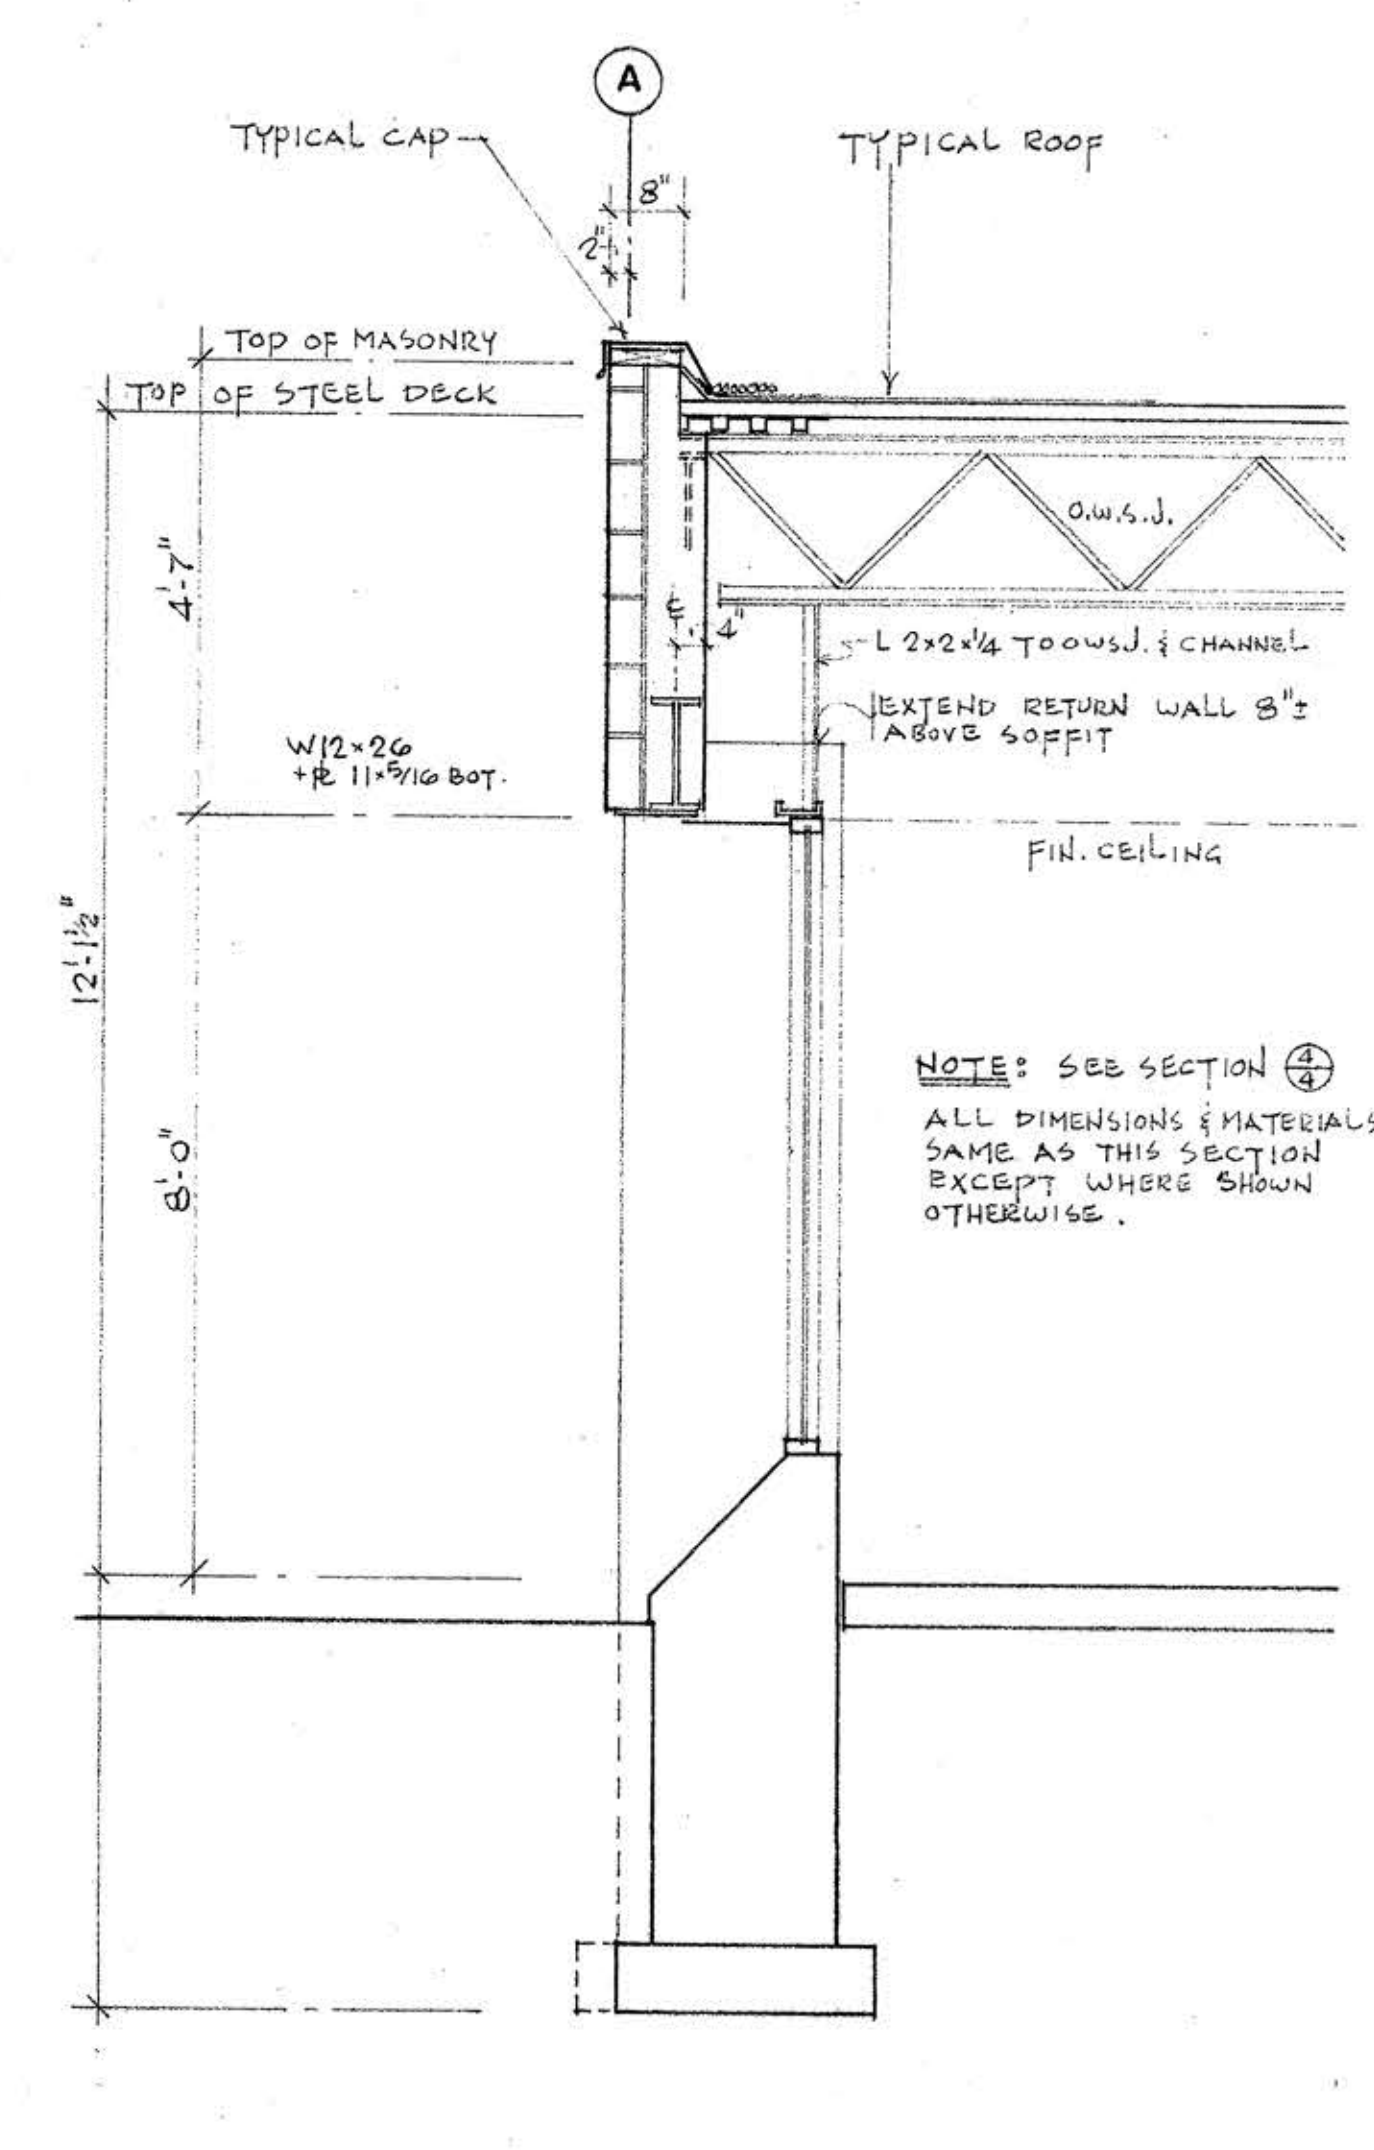

SECTION 5

5/4



COMINDUS

BUILDING PLANNING
DESIGN CONSULTANTS
59 ROWNTREE MILL ROAD
WESTON ONT TEL 749-6993

EVERLAST

CONSTRUCTION
COMPANY LTD.
5299 MAINGATE DR.
MISSISSAUGA TEL 625-8033

FRIKON INDUSTRIES LTD.
2480
TEDLO ST
MISSISSAUGA ONT.

SHEET	TITLE	DATE	CHECKED
DRAWN	MB	FEB. 29 1980	
SCALE	1/2" = 1'-0"		
PROJECT	8012		
NUMBER			

4