




SET DEC

5300-A Westpark Drive, Atlanta GA 30336
SET DEC BUILDING

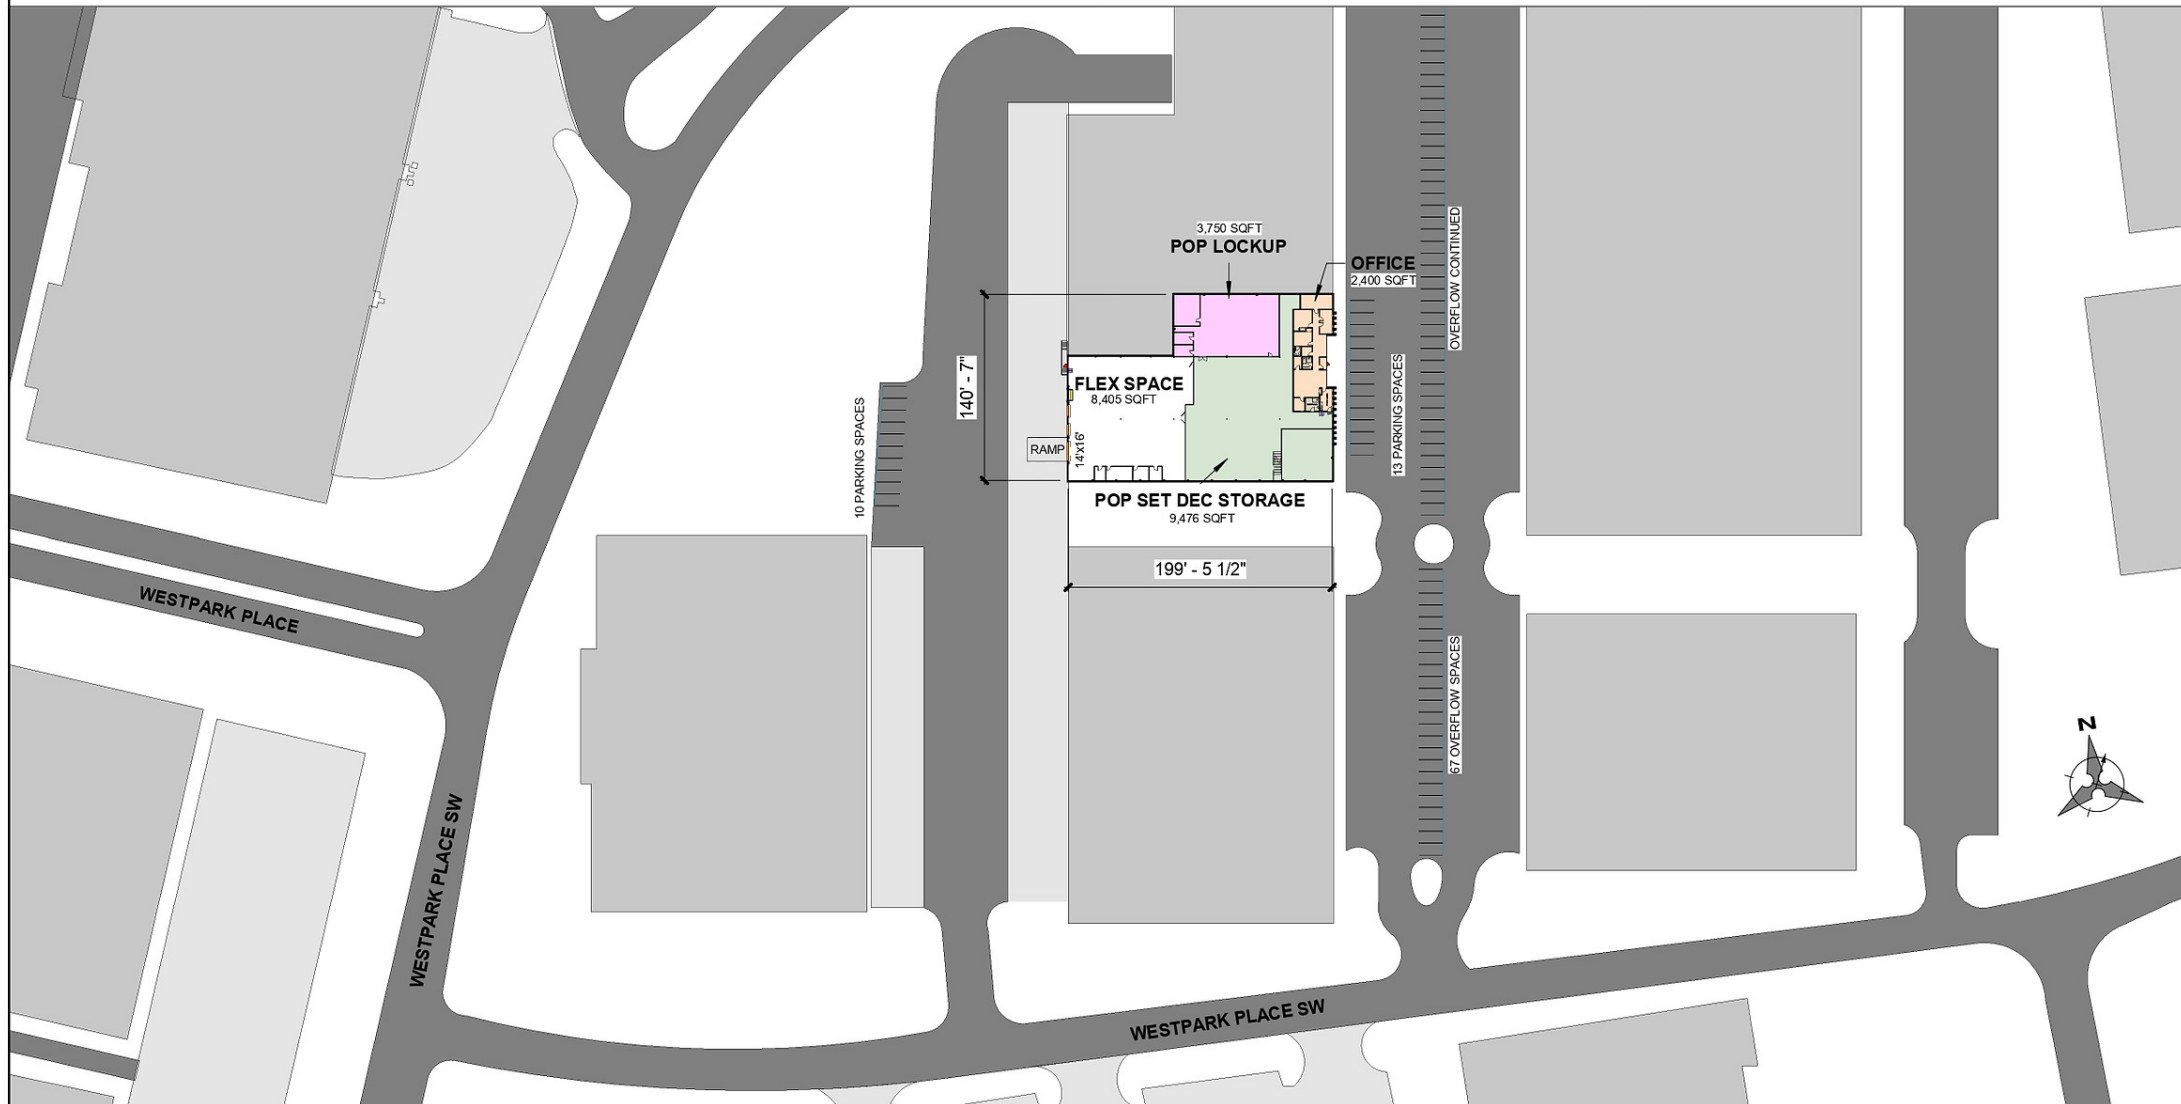

DIMENSIONS

24,031 SQFT
199'-5.5" x 140'-7"

HEIGHT

25'-4" CEILINGS

DOORS

14' W x 16' H, QTY = 1
8' W x 10' H, QTY = 3

FLOOR
CONCRETE

ELECTRICAL

 ELECTRICAL PANELS

FIRE PROTECTION

 FIRE EXITS

LEGEND:

 LIFT GATES
 BAY DOORS
 RESTROOMS

SHEET	300
SHEET	00
SCALE	1" = 100'-0"