



NOTE
This drawing must not be reissued, loaned or copied without the written consent of the originator Roadfilms LLP.
All errors, omissions, discrepancies should be reported to the originator immediately.
All dimensions to be checked before site fabrication by the contractor. No sale contractor or supplier.
Do not scale plans - Use figure or grid dimensions where given.
Any deviation from the drawing to be reported to the originator immediately.

GROUND FLOOR

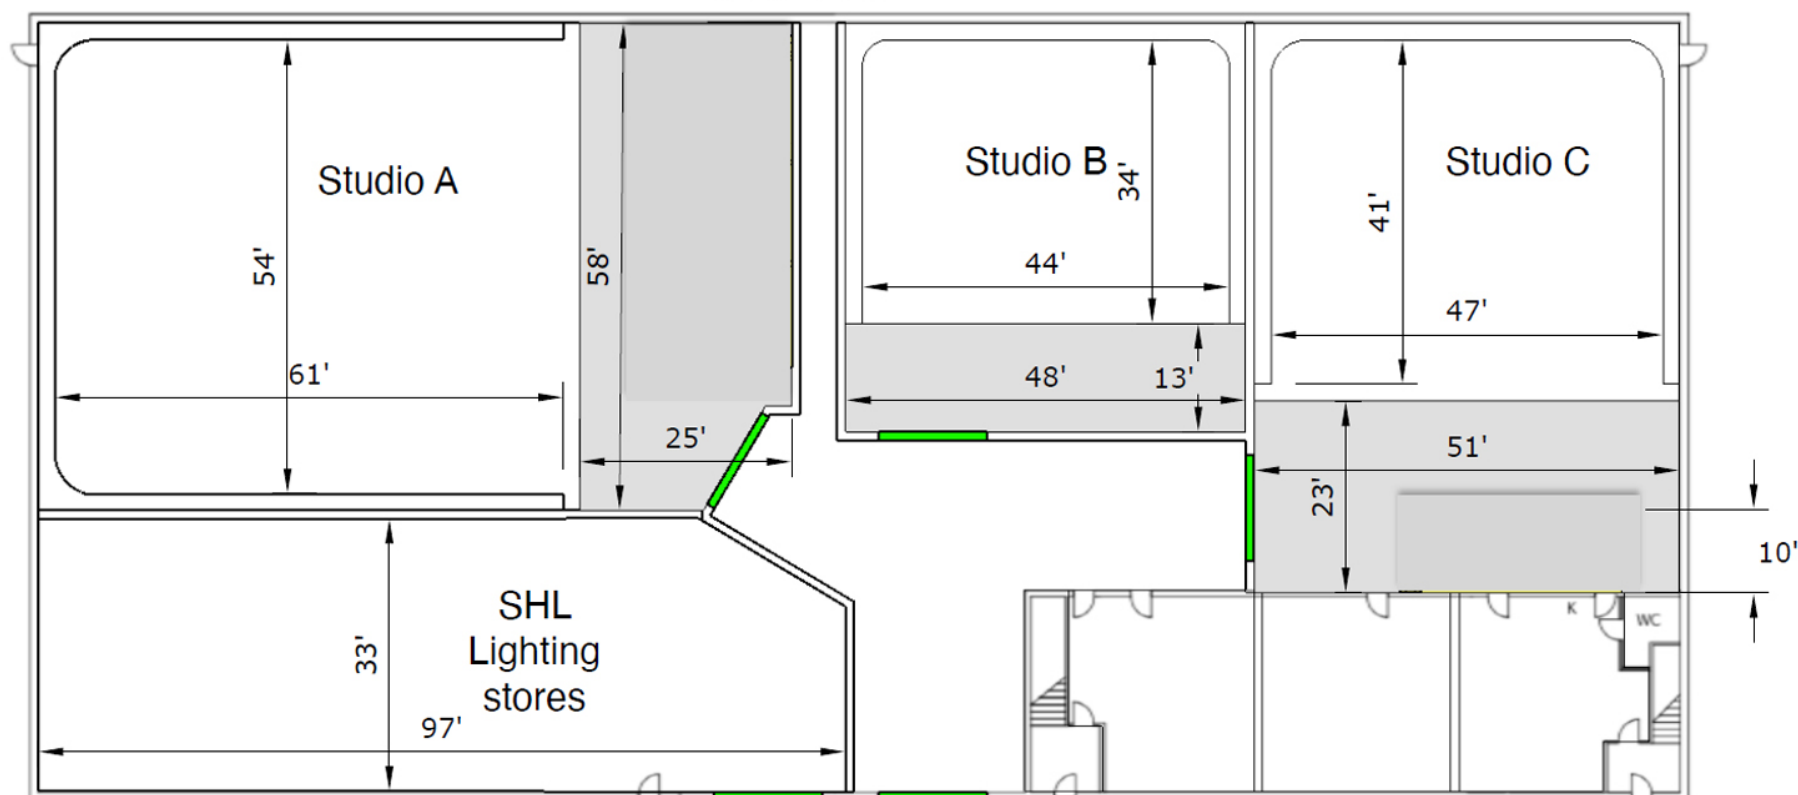

FIRST FLOOR

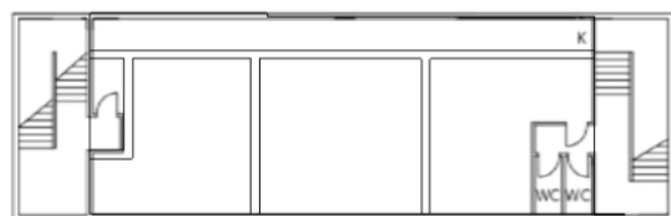

SECOND FLOOR



LONDON
FILM STUDIOS

33 RIVERWALK ROAD,
LONDON, EN37QN