

General Notes


Drawing to be read in conjunction with all other drawings and specifications.
Do not scale off drawings. Use figured dimensions only.
All levels and dimensions to be checked on site. Any discrepancies to be immediately brought to the attention of Amorphous Design.
Responsibility cannot be accepted for alterations or changes without prior acknowledgement from Amorphous Design.

REV

-	GROUND FLOOR PLAN SHOWING GENERAL ARRANGEMENT WITH MODIFIED MEZZANINE PODS	22.06.2021	-	JS
A	GROUND + FIRST FLOOR G/PLANS MODIFIED FROM MEETING THIS MORNING	24.06.2021	-	JS

B	GROUND + FIRST FLOOR PLANS MODIFIED TO INCORPORATE DOGLEG STAIRS TO MEZZANINE PODS	28.06.2021	-	JS
C	STUDIO 5 ADJUSTED TO MAKE BETTER US OF FIRE ESCAPE DOOR TO BASE BASE	02.07.2021	-	JS
D	GENERAL MODIFICATIONS THROUGHOUT FOLLOWING MEETING ON 5.07.21: STUDIO WALLS REDUCED TO 650mm THICK, STUDIOS 4 + 5 OMITTED STAIRS, GENERAL FIRE ROUTES UPDATED, STUDIO 5 INCLUDES AN ACCESS CORRIDOR, VIP ACCESS ROUTE INCLUDED, KITCHEN MODIFIED TO PERMIT ACCESS TO STATUTORY EQUIPMENT	07.07.2021	-	JS

REV	NOTES	DATE	BY	AUTH
E	STUDIO 1 REDUCED TO ENABLE A CORRIDOR TO NEIGHBOURING STUDIO 5, MEZZANINE PODS RELOCATED TO FRONT CORNER OF STUDIO 3, CENTRAL RUNWAY CORRIDOR HAS A 6m FLR TO CEILING HEIGHT & VIP ACCESS MODIFIED, STATUTORY EQUIPMENT TO BE REVIEWED WITH OWNER IN ACCORDANCE WITH RD Content ACCESS REQUIREMENTS	07.07.2021	-	JS
F	BARISTA COFFEE TABLE AND COUNTERTOP ADDED INTO DINING FACILITY	08.07.2021	-	JS
G	SECTION LINES ADDED	14.07.2021	-	JS
H	-STUDIO WALLS REDUCED TO 600mm -ADDITIONAL SECTION LINES ADDED THROUGH THE CORRIDOR -ISOLATION MATERIAL AROUND THE STUDIO PERIMETER INDICATED -VIP ACCESS DOOR SWING INWARDS AND PROTECTION BOLLARDS INSTALLED	20.07.2021	-	JS
J	LAYERS REMOVED ABOVE BASE PLAN TO SHOW FIRE EXIT ACCESS	21.07.2021	-	JS
K	FOLLOWING SITE MEETING ON THE 03.08.2021 CHANGES TO: -STUDIO WALL ARRANGEMENTS -ADDITIONAL STORAGE FACILITY BEHIND STUDIO 2 -NEW GROUND FLOOR FRONT-OF-HOUSE LAYOUTS -NEW FIRST FLOOR FRONT-OF-HOUSE LAYOUTS -RAISED CEILING HEIGHTS TO BOTH LEVELS -RELOCATION OF ESCAPE DOOR AND ADDITIONAL SHUTTER AT FRONT	05.08.2021	-	JS
L	CHANGES FROM EMAIL ON 11.08.21: - STUDIO 1: CHAMFER SQUARED OFF AND RECESSED FOR LARGER DELIVERY AREA. SHUTTER DOORS RELOCATED IN LINE WITH THE MAIN SHUTTER DOORS AND PERSONNEL DOOR RELOCATED. - STUDIO 2: MEZZANINE POD REPLACED WITH MEZ. PODS IN STUDIO 4 + 5. - STUDIO 3: SHUTTER DOOR RELOCATED IN LINE WITH STUDIO 5 SHUTTER DOOR. - KITCHEN AND REFRIGERATOR MODIFIED TO ADJUST TO NEW AREA CONSTRAINTS. - KIT ROOM REDUCED TO FACILITATE ACCESS TO NEW DOUBLE DOOR TO BREAK-OUT ZONE. - STORAGE BEHIND STUDIO 2 NAME CHANGE TO PLANT / SWITCH ROOM.	12.08.2021	-	JS
M	SHUTTER AND PERSONNEL DOORS ALIGNED WITH PLANS	20.08.2021	-	JS
N	MODIFICATIONS TO: - STUDIO PERIMETER WALLS IN LINE WITH EVOLVE'S STRUCTURAL REQUIREMENTS - MEZZANINE POD CHANGES IN LINE WITH NDY SERVICE REQUIREMENTS - WORKSHOP & STORAGE SHOWN AS PLASTER BOARD WALLS - ACCESS ROUTE BETWEEN KITCHEN & STORAGE EXTENDED TO 1200mm	31.08.2021	-	JS
P	- STUDIO 4 + 5 ADJOINING WALLS MOVED CLOSER WITH 50mm CAVITY - STUDIOS 1, 3, 4 + 5 PERIMETER WALLS MOVED CLOSER TO BASE-BUILD WALLS - ASSOCIATED CONCRETE PLINTHS RELOCATED AND STUDIO 5 HALLWAY FACING PLINTH RELOCATED TO ENABLE SHUTTER AND PERSONNEL DOORS TO BE IN-LINE (SHOWN IN RED) - MEZZ PODS WCs RECONFIGURED IN ALIGNMENT WITH NDY COMMENTS - MEZZ PODS GENERAL MODIFICATIONS	07.09.2021	-	JS
Q	GENERAL UPDATE COORDINATING WITH STRUCTURAL DESIGN AND NDY PENETRATIONS	29.08.2021	-	JS
R	SETTING-OUT DIMENSION ADDED FROM EVOLVE'S GRIDLINE G.1: TO EXISTING BASE-BUILD COLUMN. THIS DIMENSION TO BE READ IN CONJUNCTION WITH EVOLVE'S DRWG: 3366-EVE-ZZ-00-DR-0001-C01 MASTER-GRID LAYOUT	11.10.2021	-	JS
S	GENERAL UPDATE COORDINATING WITH: - STRUCTURAL DESIGN SHOWING NEW SETTING-OUT DIMENSIONS AS PER WYN'S REQUEST ON 19.10.2021 - RELOCATION OF SWITCH ROOM	19.10.2021	-	JS
T	GENERAL UPDATE COORDINATING WITH: - STUDIO 3 NEW EMERGENCY DOOR - STUDIO 4 + 5 NEW DOOR SIZE - STUDIO 1 + 3 NEW MEZZANINE SIZE - OFFICE AREAS HATCHED AS OUT OF SCOPE - 7 X EXTERNAL CHILLER UNITS	10.11.2021	-	JS
U	RDC CHANGES: - EXTENDED LARGE MEZZ PODS WITH STANDARDISED DOOR SIZES - INSERTION OF NEW WORKSHOPS - RELOCATING ESCAPE DOOR IN STUDIO 2	26.01.2022	-	JS
V	REALIGNMENT OF STUDIO 2, 4 + 5 MEZZ PODS	31.01.2022	-	JS
W	REVISED MEZZ POD IN STUDIO 1, REVISED WORKSHOPS IN LINE WITH JSW STRUCTURAL DESIGN AND NEW ADMINISTRATION OFFICE LAYOUTS	18.02.2022	-	JS
X	STUDIOS 4 + 5 NAMES INTERCHANGED	11.04.2022	-	JS

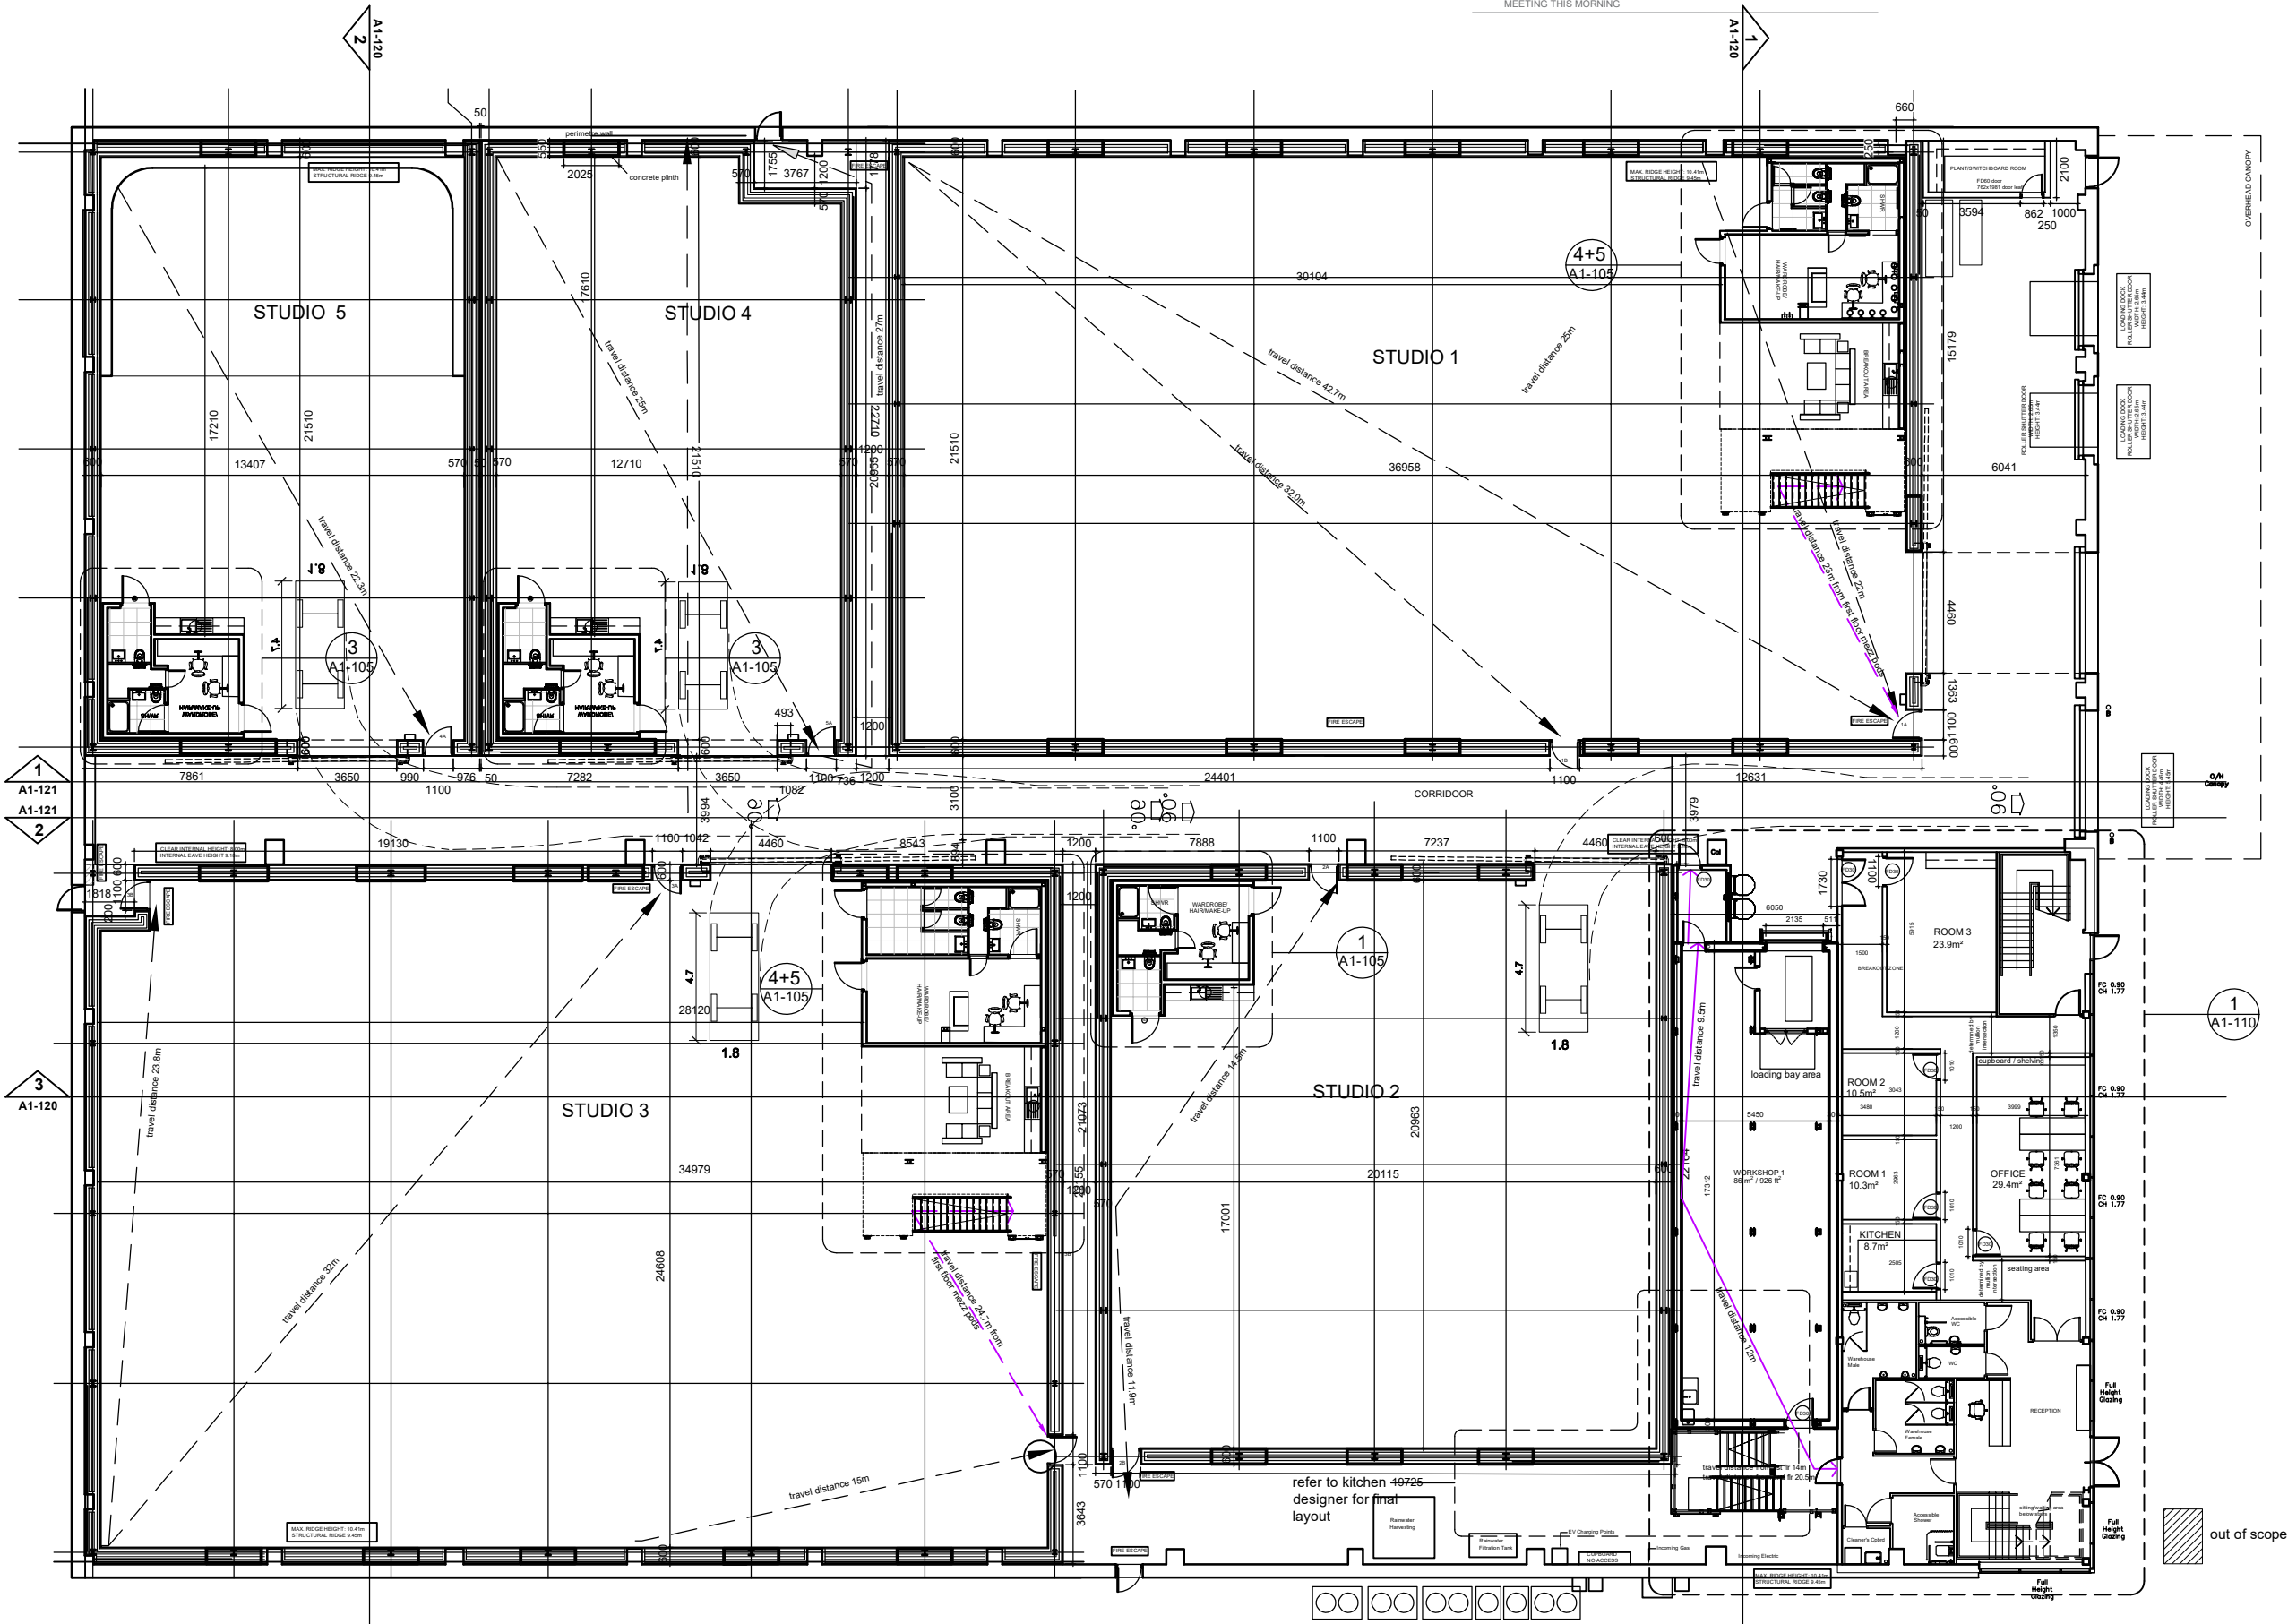

1 GROUND FLOOR PLAN

AMORPHOUS DESIGN
architecture interiors
44 Pitcairn Road, Mitcham, CR4 3LL
+44 (0) 203 322 8568
jay@amorphous-d.com
www.amorphous-d.com

DESIGN PROGRESS

TITLE
GROUND FLOOR PLAN

RD CONTENT
PREMIER PARK,
PARK ROYAL, N10 7NZ

SCALE AT A1: 1:50	SCALE AT A3: 1:100	DRAWN AD	ISSUED AD
JUNE 2021	JOB NO. 770	DRAWING A1-100	REV X